COMPANY	PROPERTY NAME	WELL NO.
Stevens Operating	O'Brien EA	1

DATE	LOCATION (ULSTR)	FOOTAGE
	F 33-7-29	2140 FNL + 1980 FWL

API NO.	POOL
30-005-62240	Wildcat-Fusselman

Fusselman Perfs	7884'
Abo Perfs	6324'
Top of Abo	5600
Top of Glo	3430
Top of SA	2150

CASING RECORD:

13 3/8 @ 408 c

8 5/8 @ 2254-12 1/4 hole 350 sx cl c

5 1/2 @ 8075-7 7/8 hole 850 sx cl H
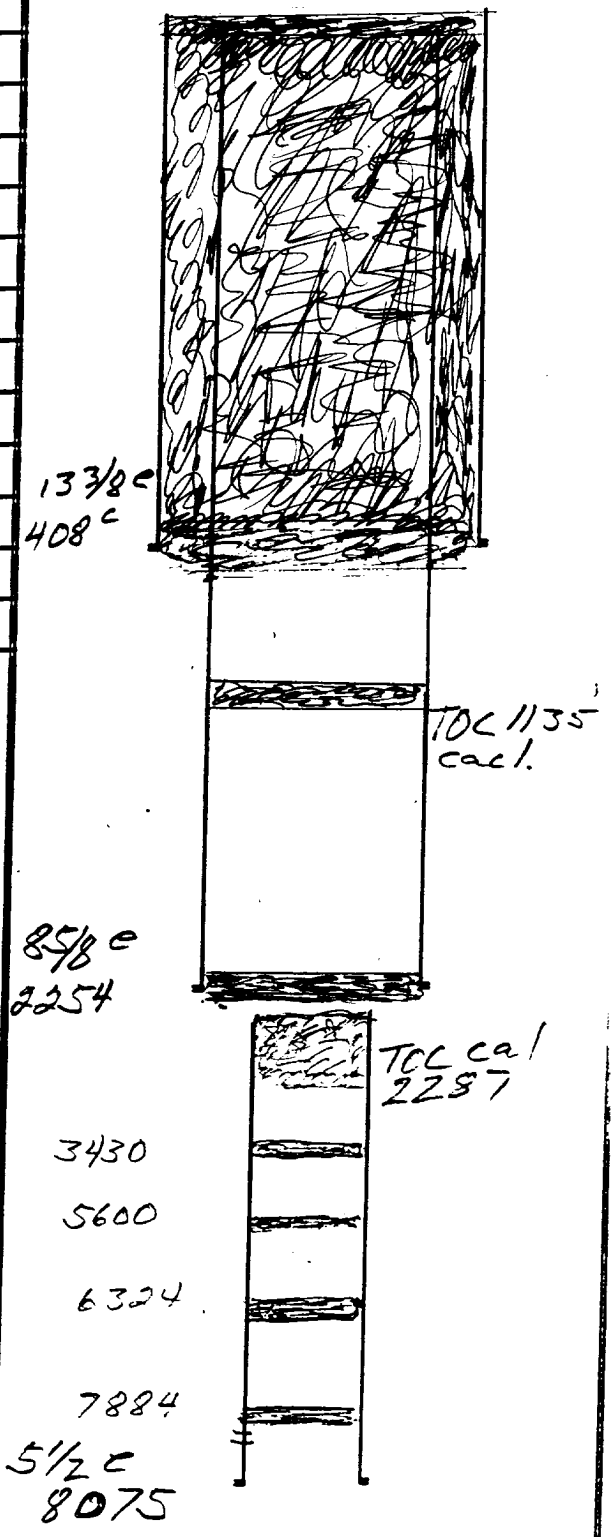
After