Operator John Yates Et
Well Townsend [illegible] #21
Unit L Section 26 Twnship 12 Range 32
API # 30-0 25 - [illegible]

TOPS

San Andres	702
Glorieta	1855
Yeso	1918

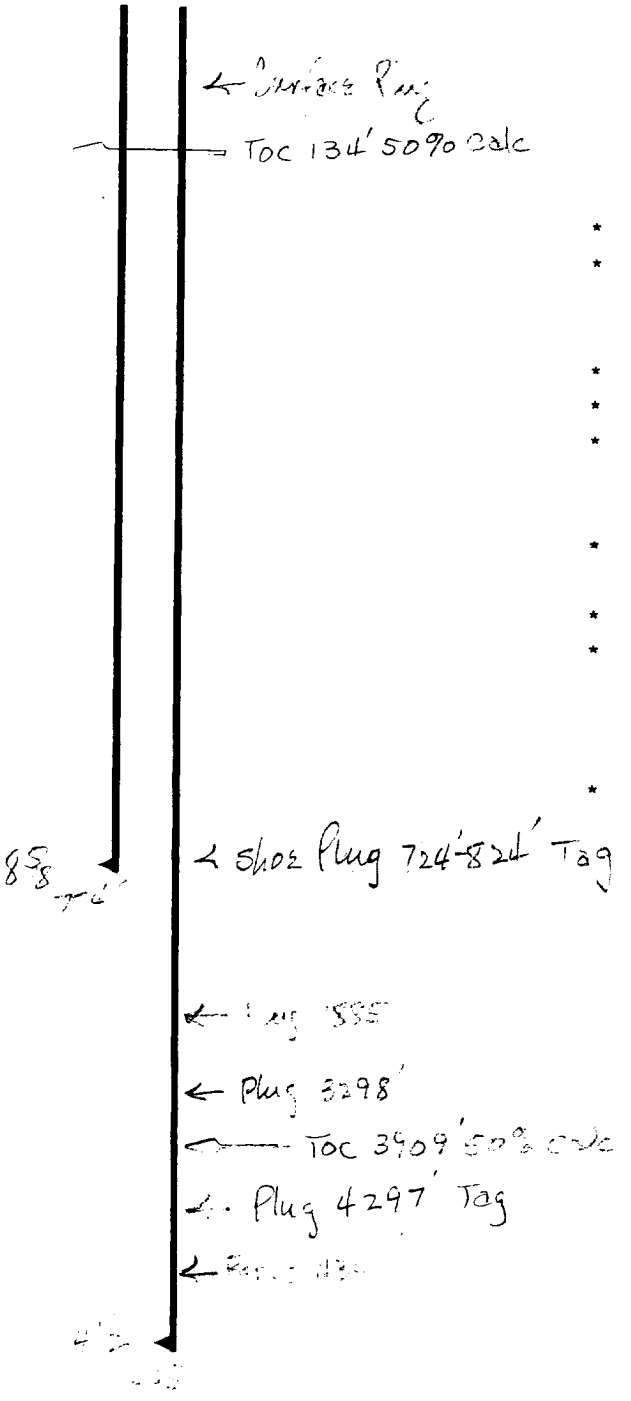

- Contact OCD 24 hrs. prior to any work done.
- Salt gel mud consisting of 10# brine with 25# of gel per barrel must be placed between each plug.
- Install dry hole marker as per Rule 202.B.2
- Plugs are to be set from point indicated **up.**
- Plugs must not be less than 100' or 25 Sacks of cement, whichever is greater, unless specifically indicated.
- Shoe and stub plugs will be 50' above and below shoe or stub and tagged.
- Surface plug will be from 0' - 60'
- Where plugs are required, cement must be placed inside and outside of **all** casing string(s) in the correct footage or sacks required, **if no cement exists.**
- Plugs to be tagged will be indicated.

fo.