ROSWELL MAP & BLUEPRINT COMPANY

SURVEYOR'S CERTIFICATE

I, Aubrey B. Gregg, Surveyor, licensed under the laws of the State of New Mexico, hereby certify that an actual bona fide field survey was made, by me or under my direction, of the premises described as:
Survey of Oil Well Test Site in the "center" of the South Half of Lot 14, (SE¼NW¼) of Section 3, T 16 S, R 16 E, N.M.P.M.

and that the lines were found and marked as shown on the accompanying plat, and that both survey and plat are true and correct to the best of my knowledge and belief.

Date: May 23 1952

Aubrey B. Gregg
Surveyor
N.M. Certificate No. 334

Field Book 87 Page 77

Survey made for Mac T. Anderson
at request of himself

AUBREY D. GREGG ★ NO. 334 ★ NEW MEXICO ★ REGISTERED LAND SURVEYOR

Party:
A.B. Gregg
Holdridge
Rollins
Whitaker)
Anderson)..
Cleve) .
.....
.
observing

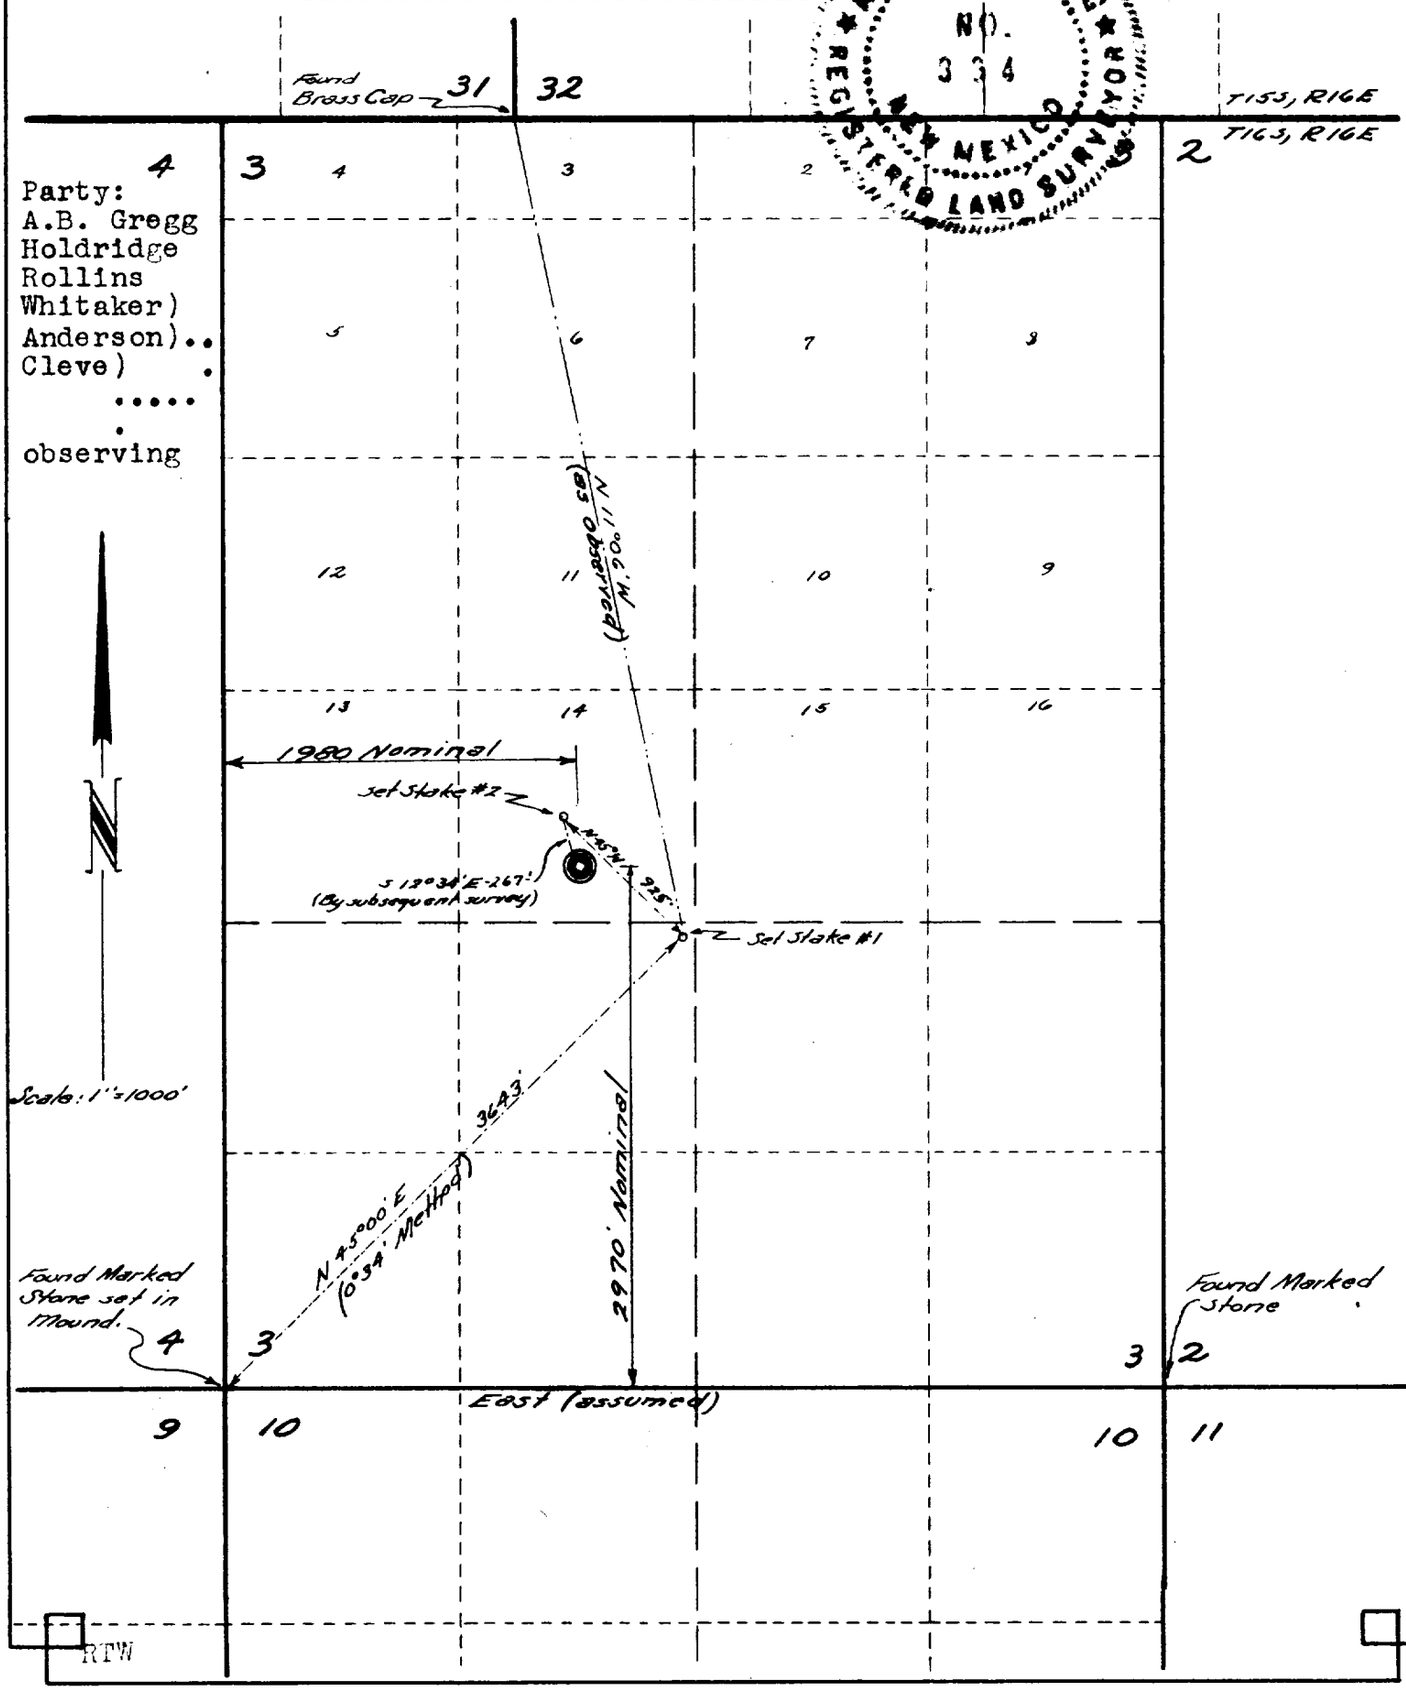

RTW