COMPANY	PROPERTY NAME	WELL NO.
RPM Energy	Sxtoe	1

DATE	LOCATION (ULSTR)	FOOTAGE
	21-16-26	520 FWL 2310 FSL

API NO.	POOL
30-015-23947	Espuela - SP

1. Fill 4½ csg with cement from 1200' to surface.

2. Set P&A marker

3. Cut off anchors clean & level location

CASING RECORD:

7" @ 1022' w/500 sx Hole 9⅞"

4½ @ 1387' w/160 sx Hole 6⅞

Perfs @ 1175'
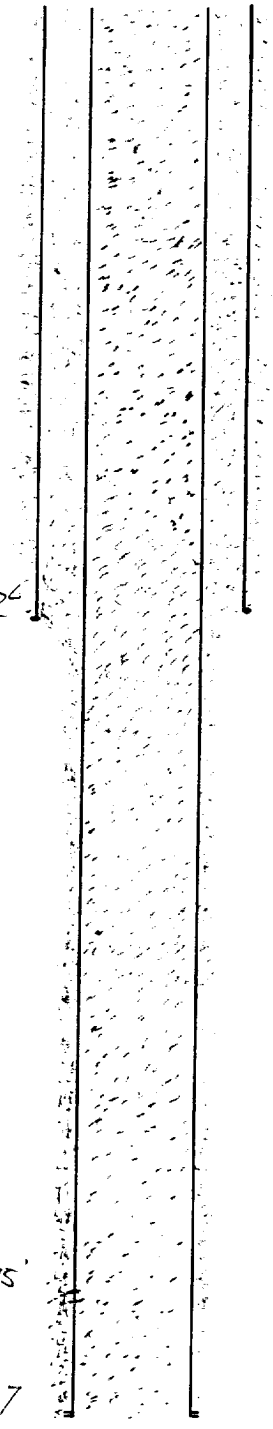
After