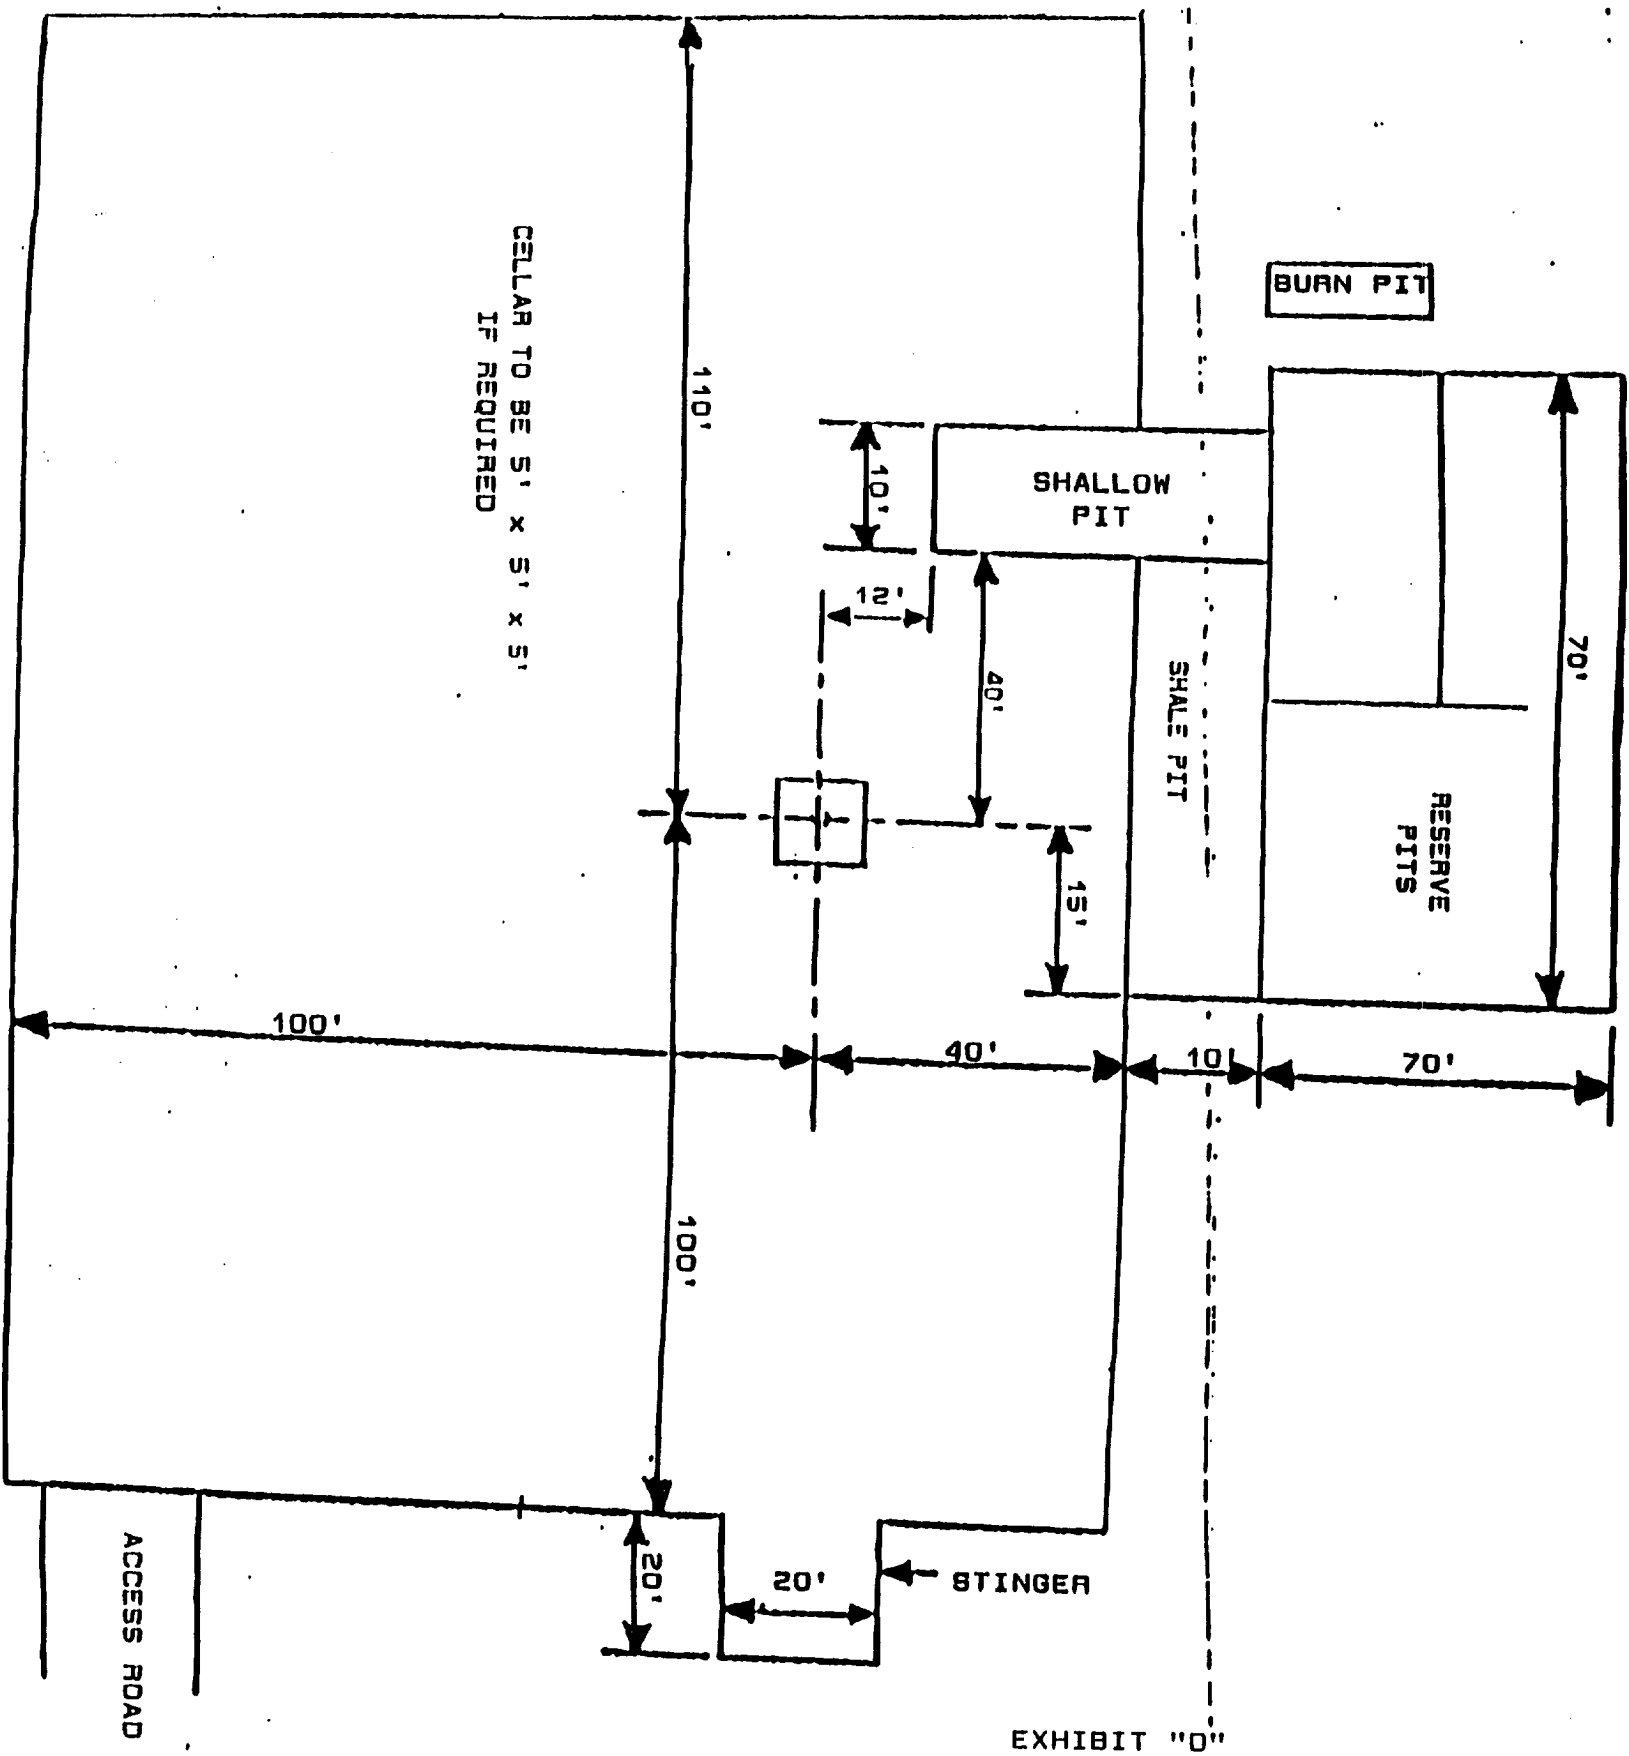

EXHIBIT "D"
Socorro Petroleum Company
H. E. West "B" #48
Rig Layout