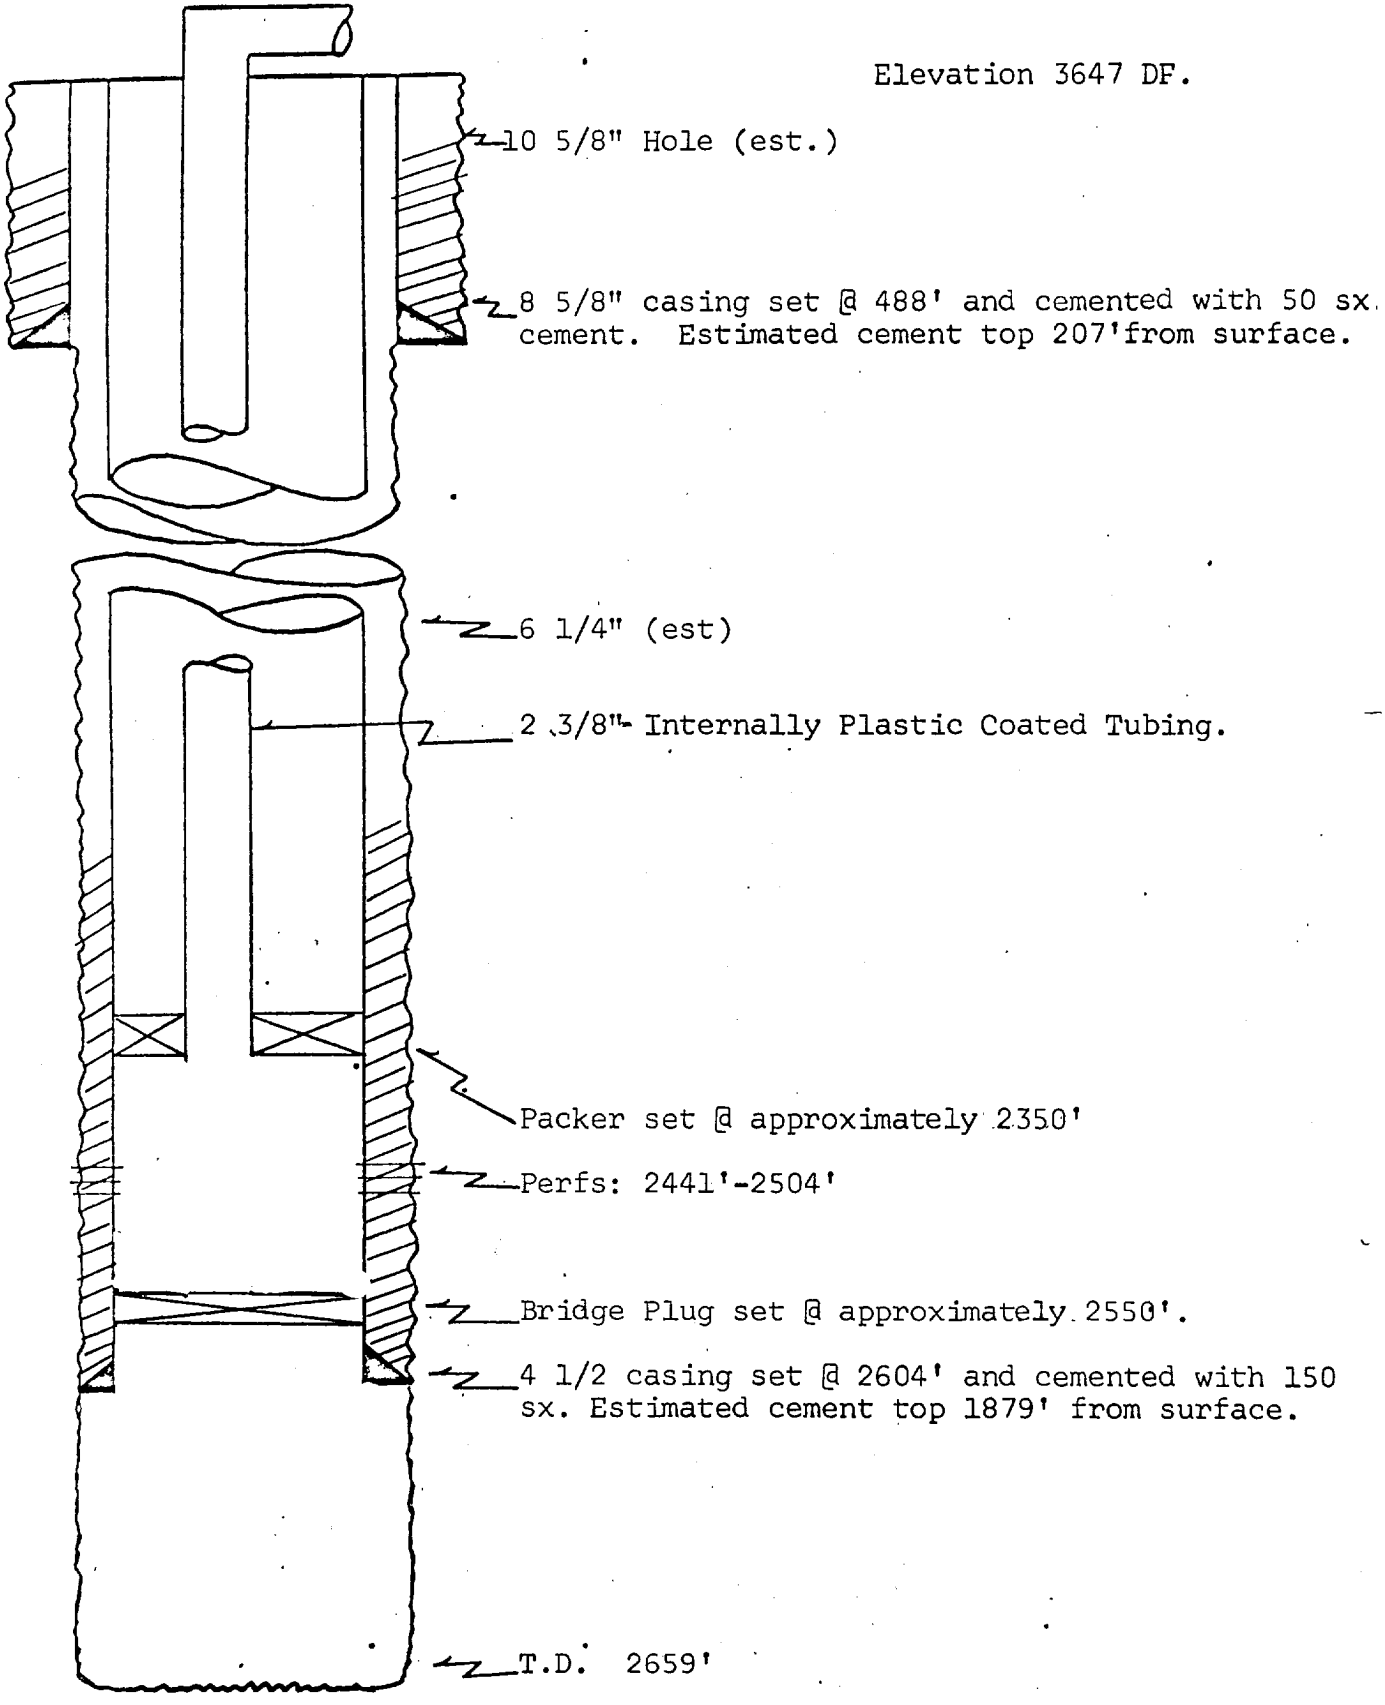Diagammatic Sketc
Proposed Well Condition
Dunn B Well No. 15