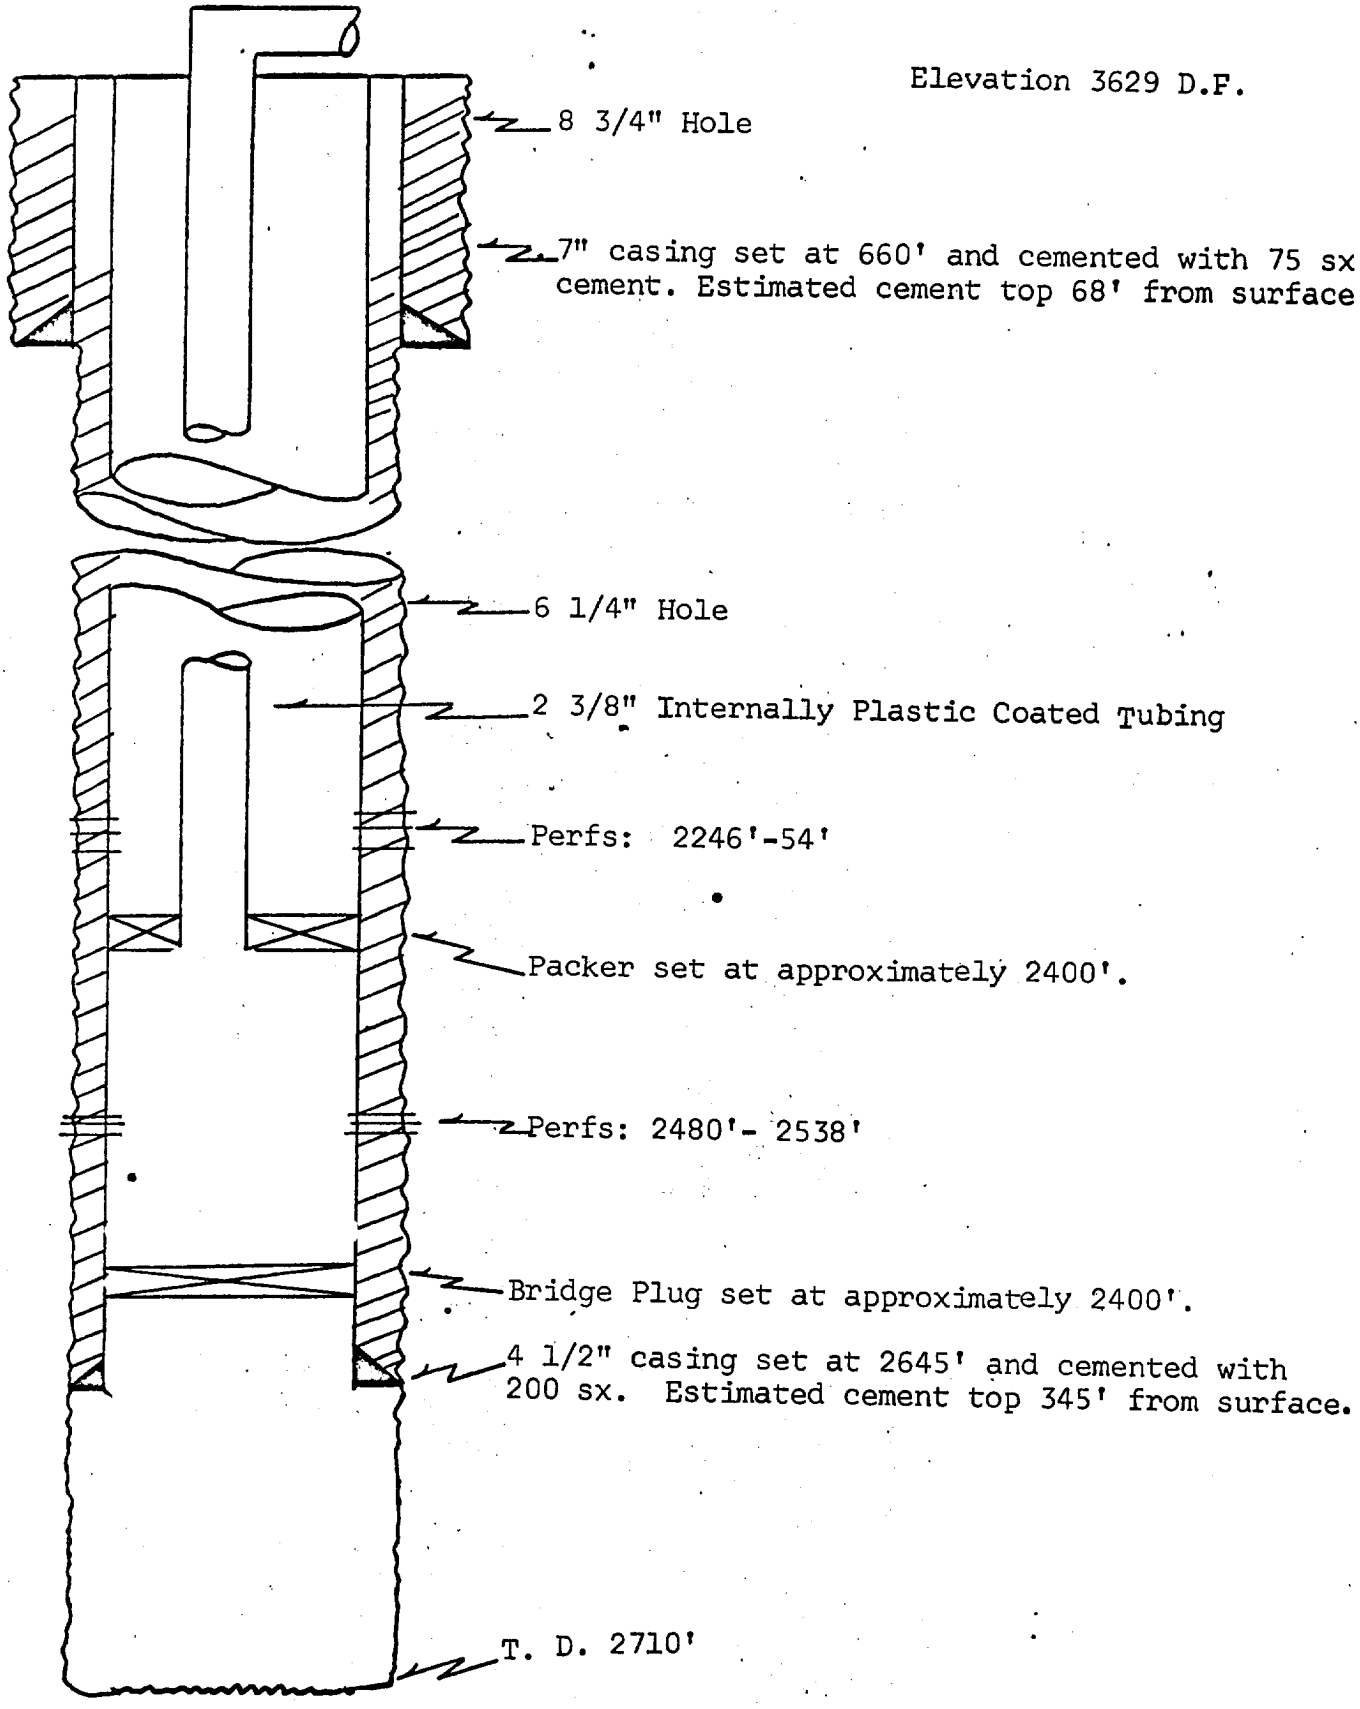Diagrammatic Sketch
Proposed Well Con ion
Dunn B Well No. 19