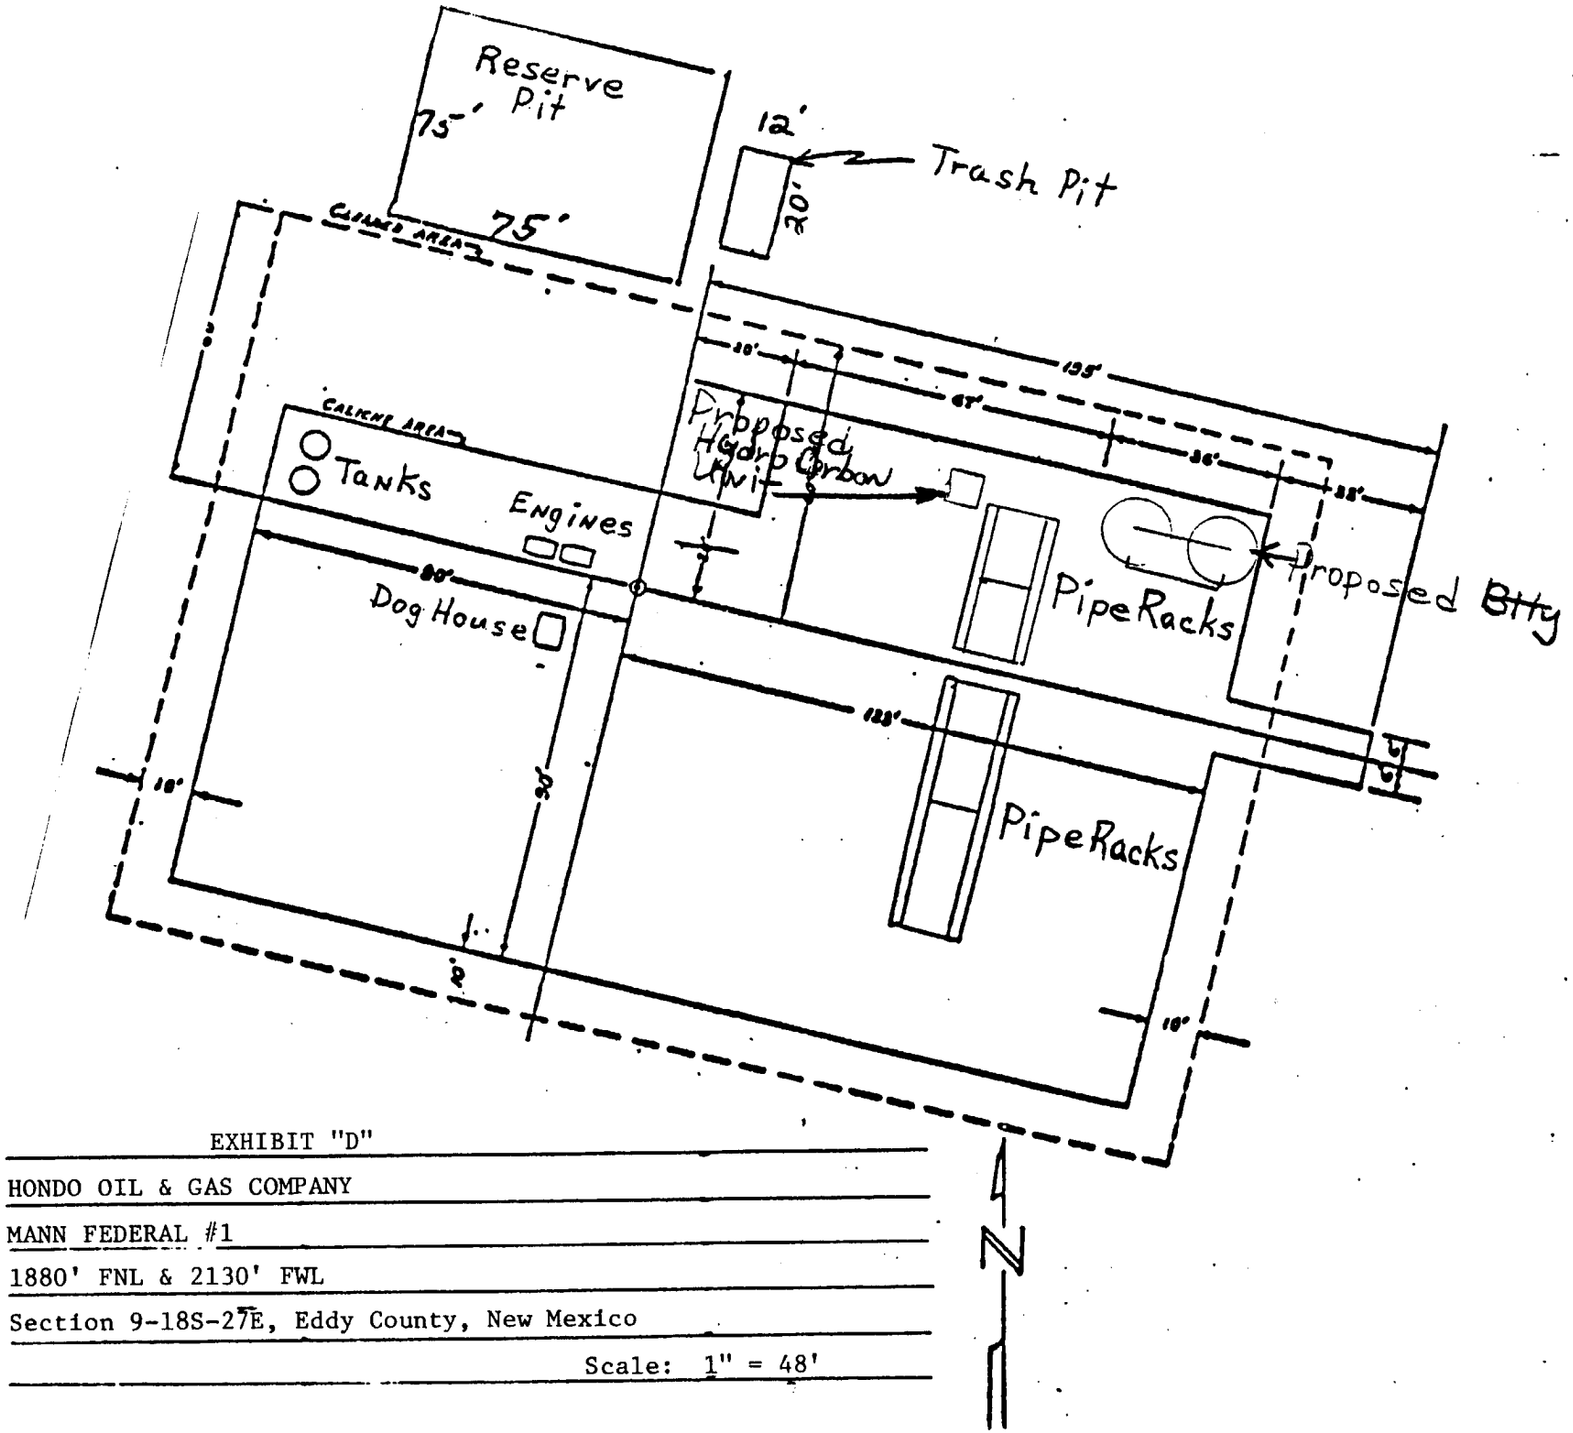

EXHIBIT "D"

HONDO OIL & GAS COMPANY

MANN FEDERAL #1

1880' FNL & 2130' FWL

Section 9-18S-27E, Eddy County, New Mexico

Scale: 1" = 48'

SPECIFICATIONS—

A. LOCATION

1. CONTRACTOR SHALL FURNISH, HAUL, DU[illegible] SPREAD, AND COMPACT CALICHE MINIMUM [illegible] SHALL BE 6" COMPACTED. WATER SHALL [illegible] APPLIED AT THE APPROXIMATE RATE OF [illegible] GALLON PER 50 FT. IN AREA OUTLINE BY [illegible] AREA WITHIN DASHED LINE SHALL BE COVE[illegible] WITH PAD.

. ROAD WHERE APPLICABLE

- ROAD SHALL BE BUILT IN THE BEST LOCATION [illegible] BE A MINIMUM OF 18' WIDE WITH CURVES AND [illegible] SUCH AS TO ACCOMODATE LOADED TRUCKS
2. ROAD SHALL BE COVERED WITH 6" COMPACTED [illegible] USING WATER AT THE RATE OF APPROX. ONE GA[illegible] PER 50. FT.
3. ATLANTIC SHALL FURNISH AT THE LOCAT[illegible] 14' CATTLEGUARD, TIMBER SILLS, AND POST. CONTRACTOR SHALL INSTALL CATTLEGUAR[illegible] LANDOWNERS SPECIFICATIONS.
4. EXTRA CALICHE FOR ALL TURNING PAD[illegible] BE ANTICIPATED AND LINEAR MEASUREM[illegible] BIDS SHALL INCLUDE SUCH EXTRA CALICH[illegible] REQUIREMENTS.

C. GENERAL

1. DRILLING MAT CONTAINS AN ESTIMATED [illegible] CU. YDS. LOOSE MEASUREMENT.
2. CONTRACTOR SHALL BE RESPONSIBL[illegible] ALL ROYALTIES INCLUDING PIT ENTRA[illegible] FEE, IF ANY.
3. COLLAR TO BE [illegible] WOOD FRAME.

D	8/19/71	[illegible]
C	8/10/71	[illegible]

BLUE PRINT RECORD

Atlantic Richfield Company
ENGINEERING AND CONSTRUCTION DIV.

ATLANTIC RICHFIELD

STANDARD DRILLING MAT
FOR WELLS LESS THAN 8000 F[illegible]

DRAWN J.K. 7/12/71