Parkway West 28 #1
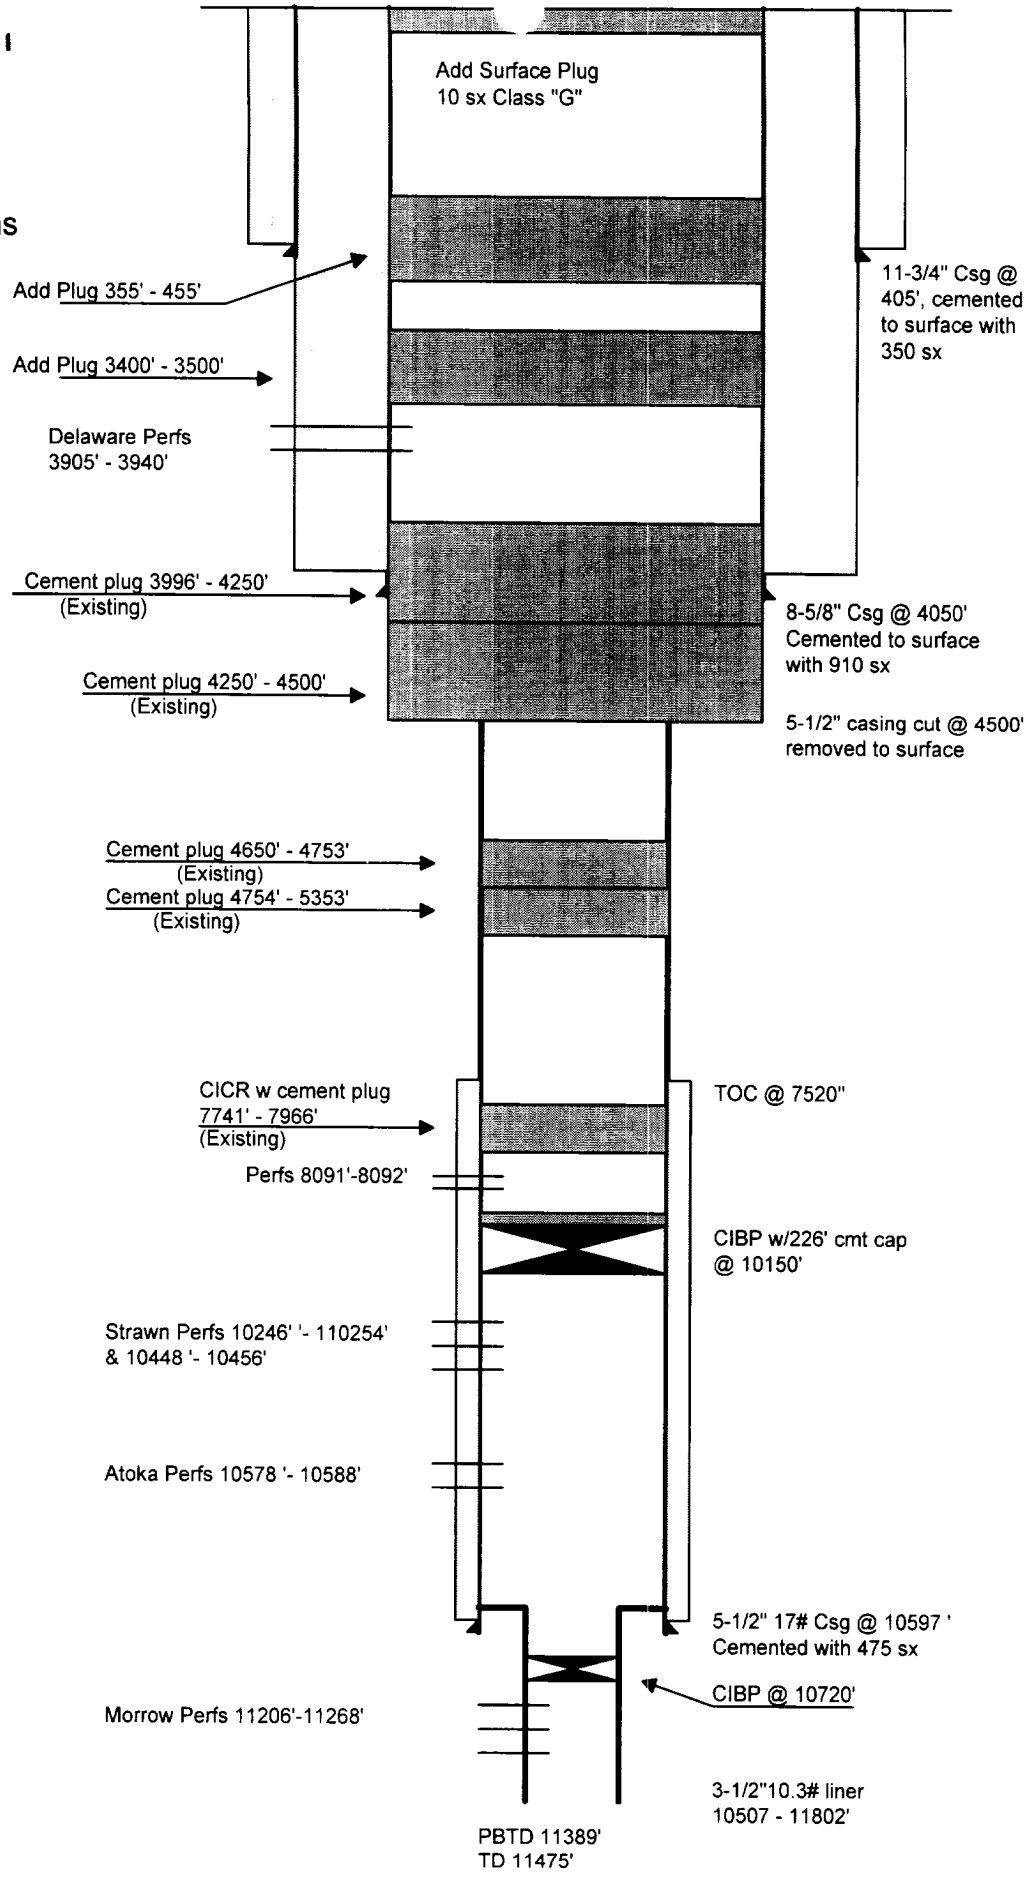
Sec. 28 - T19S-R29E
660' FNL & 1980' FWL
Eddy County, New Mexico
Proposed Plugging Operations