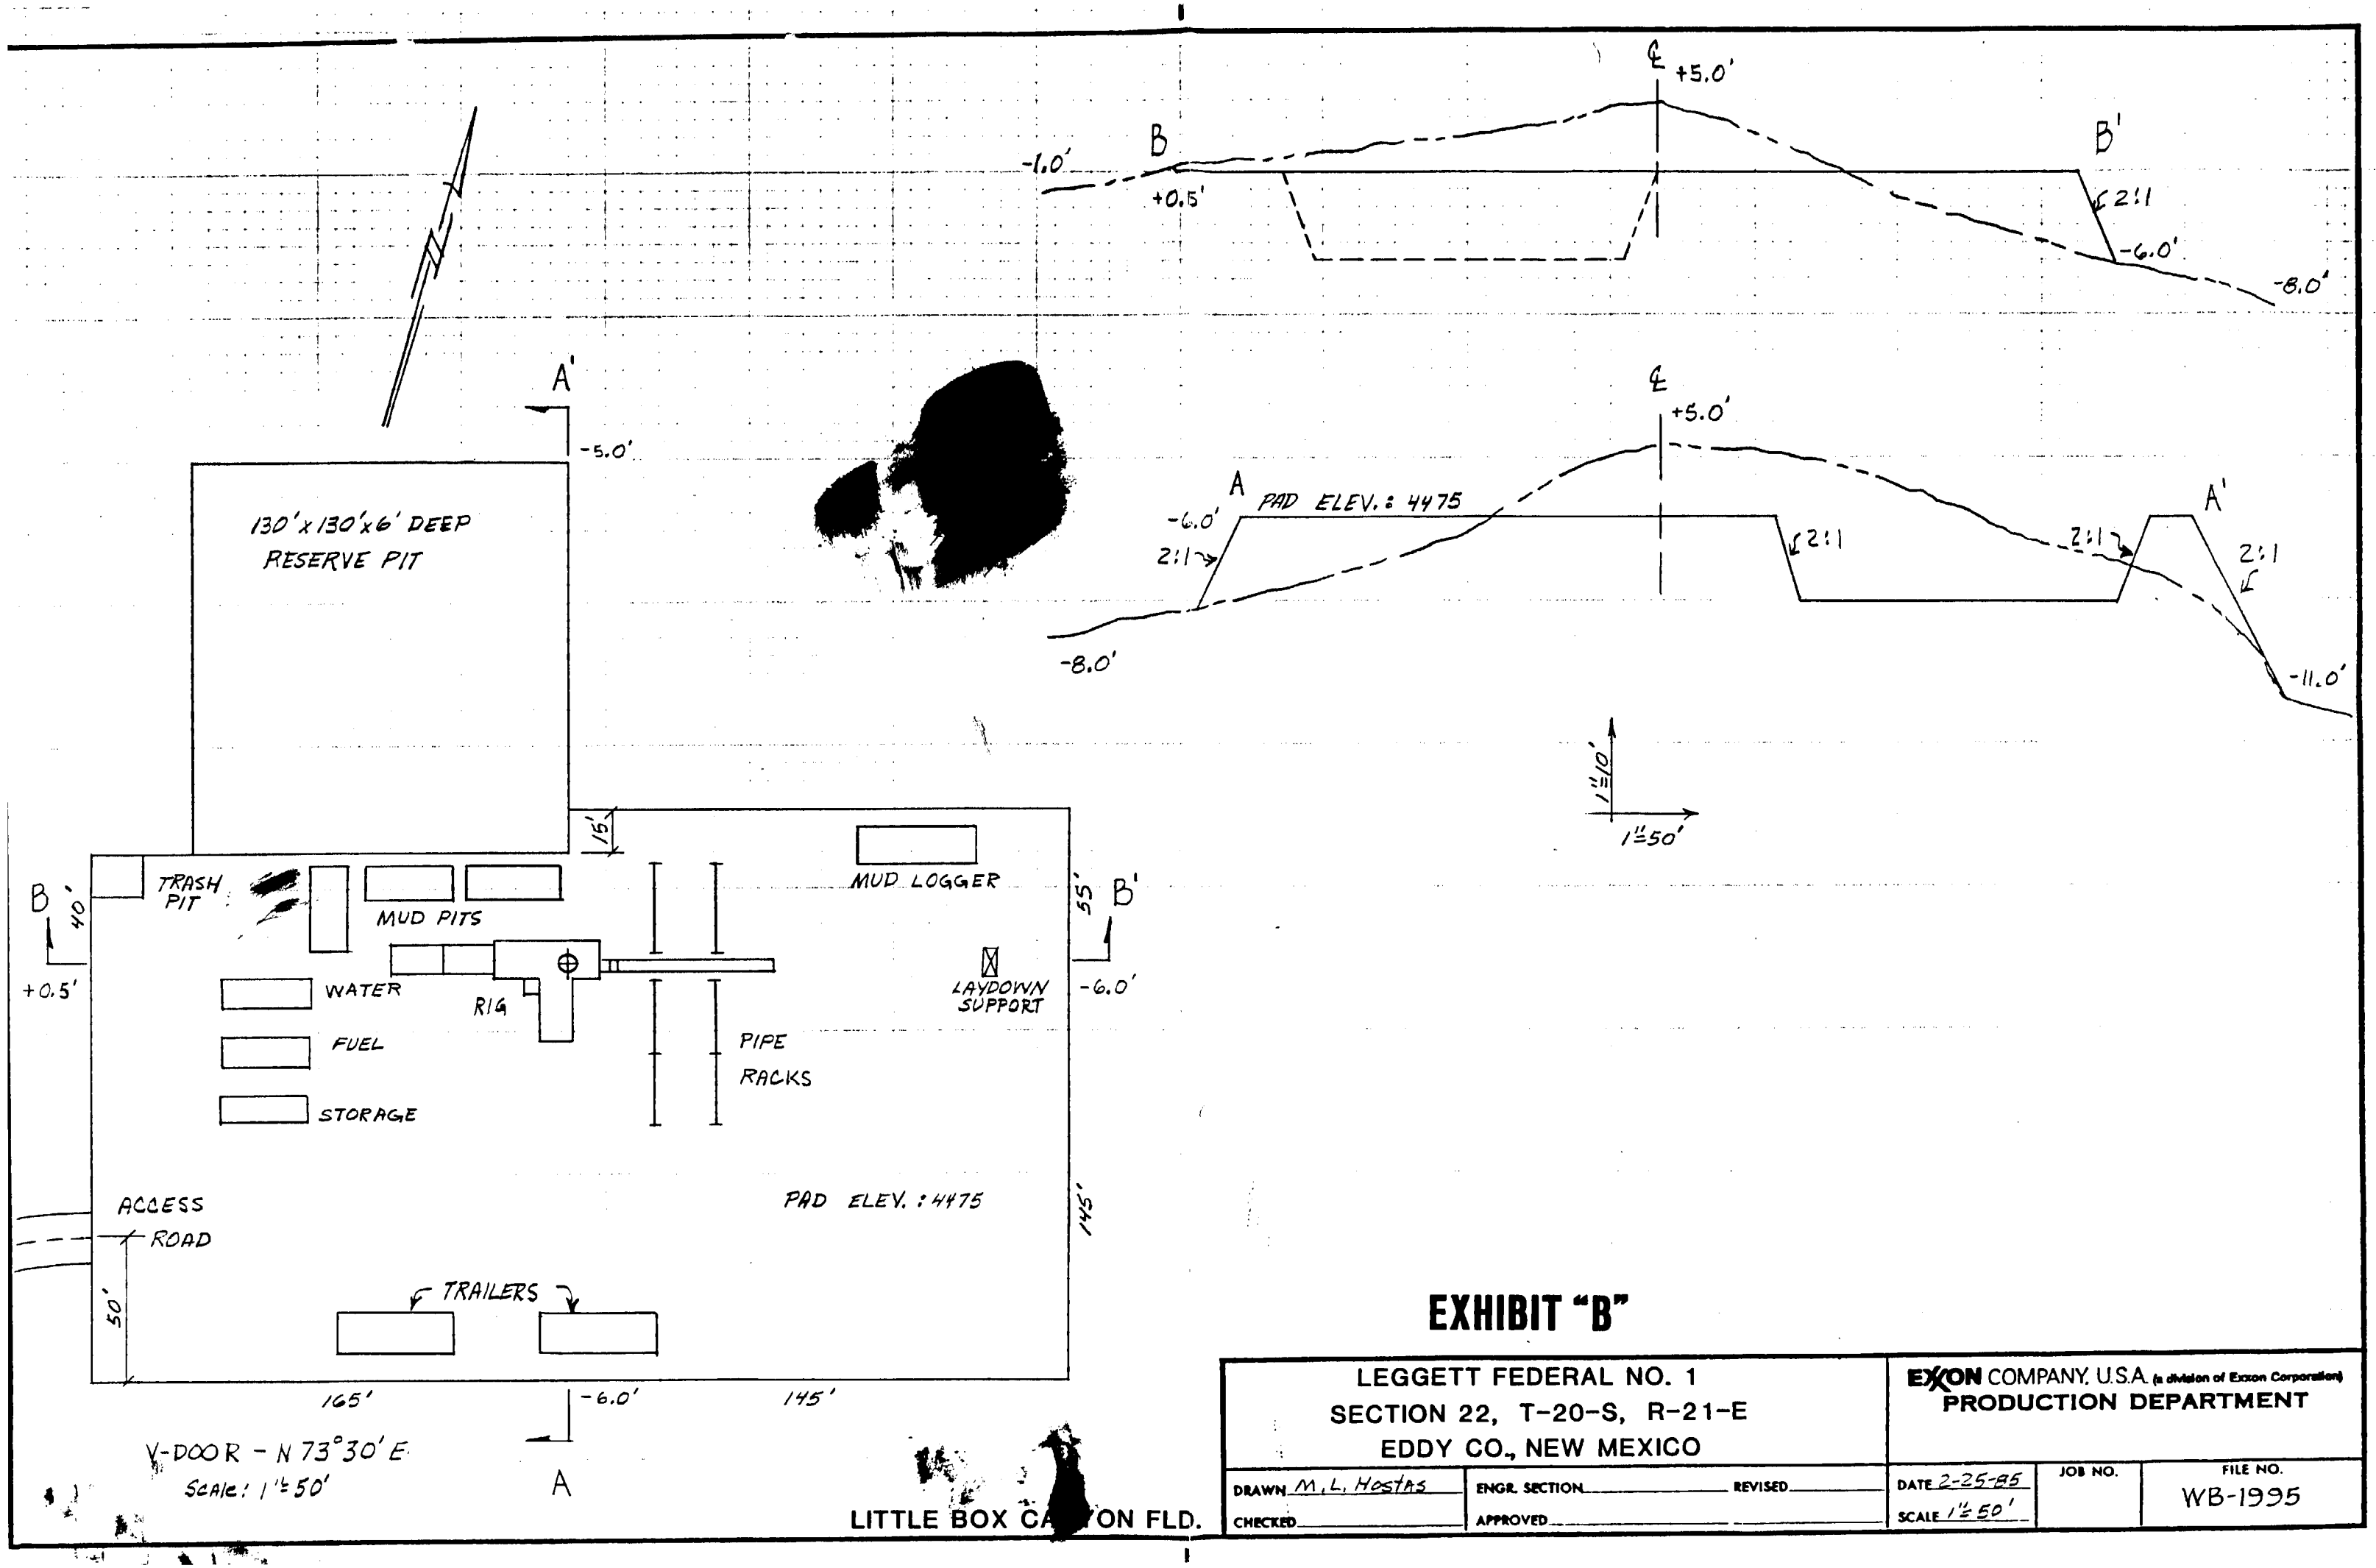

EXHIBIT "B"

LEGGETT FEDERAL NO. 1 SECTION 22, T-20-S, R-21-E EDDY CO., NEW MEXICO		EXXON COMPANY, U.S.A. (a division of Exxon Corporation) PRODUCTION DEPARTMENT
DRAWN M. L. Hostas CHECKED	ENGR. SECTION APPROVED	REVISED
DATE 2-25-85 SCALE 1" = 50'	JOB NO.	FILE NO. WB-1995