SECTION 7, TOWNSHIP 19 SOUTH, RANGE 31 EAST, N.M.P.M.,
EDDY COUNTY, NEW MEXICO.

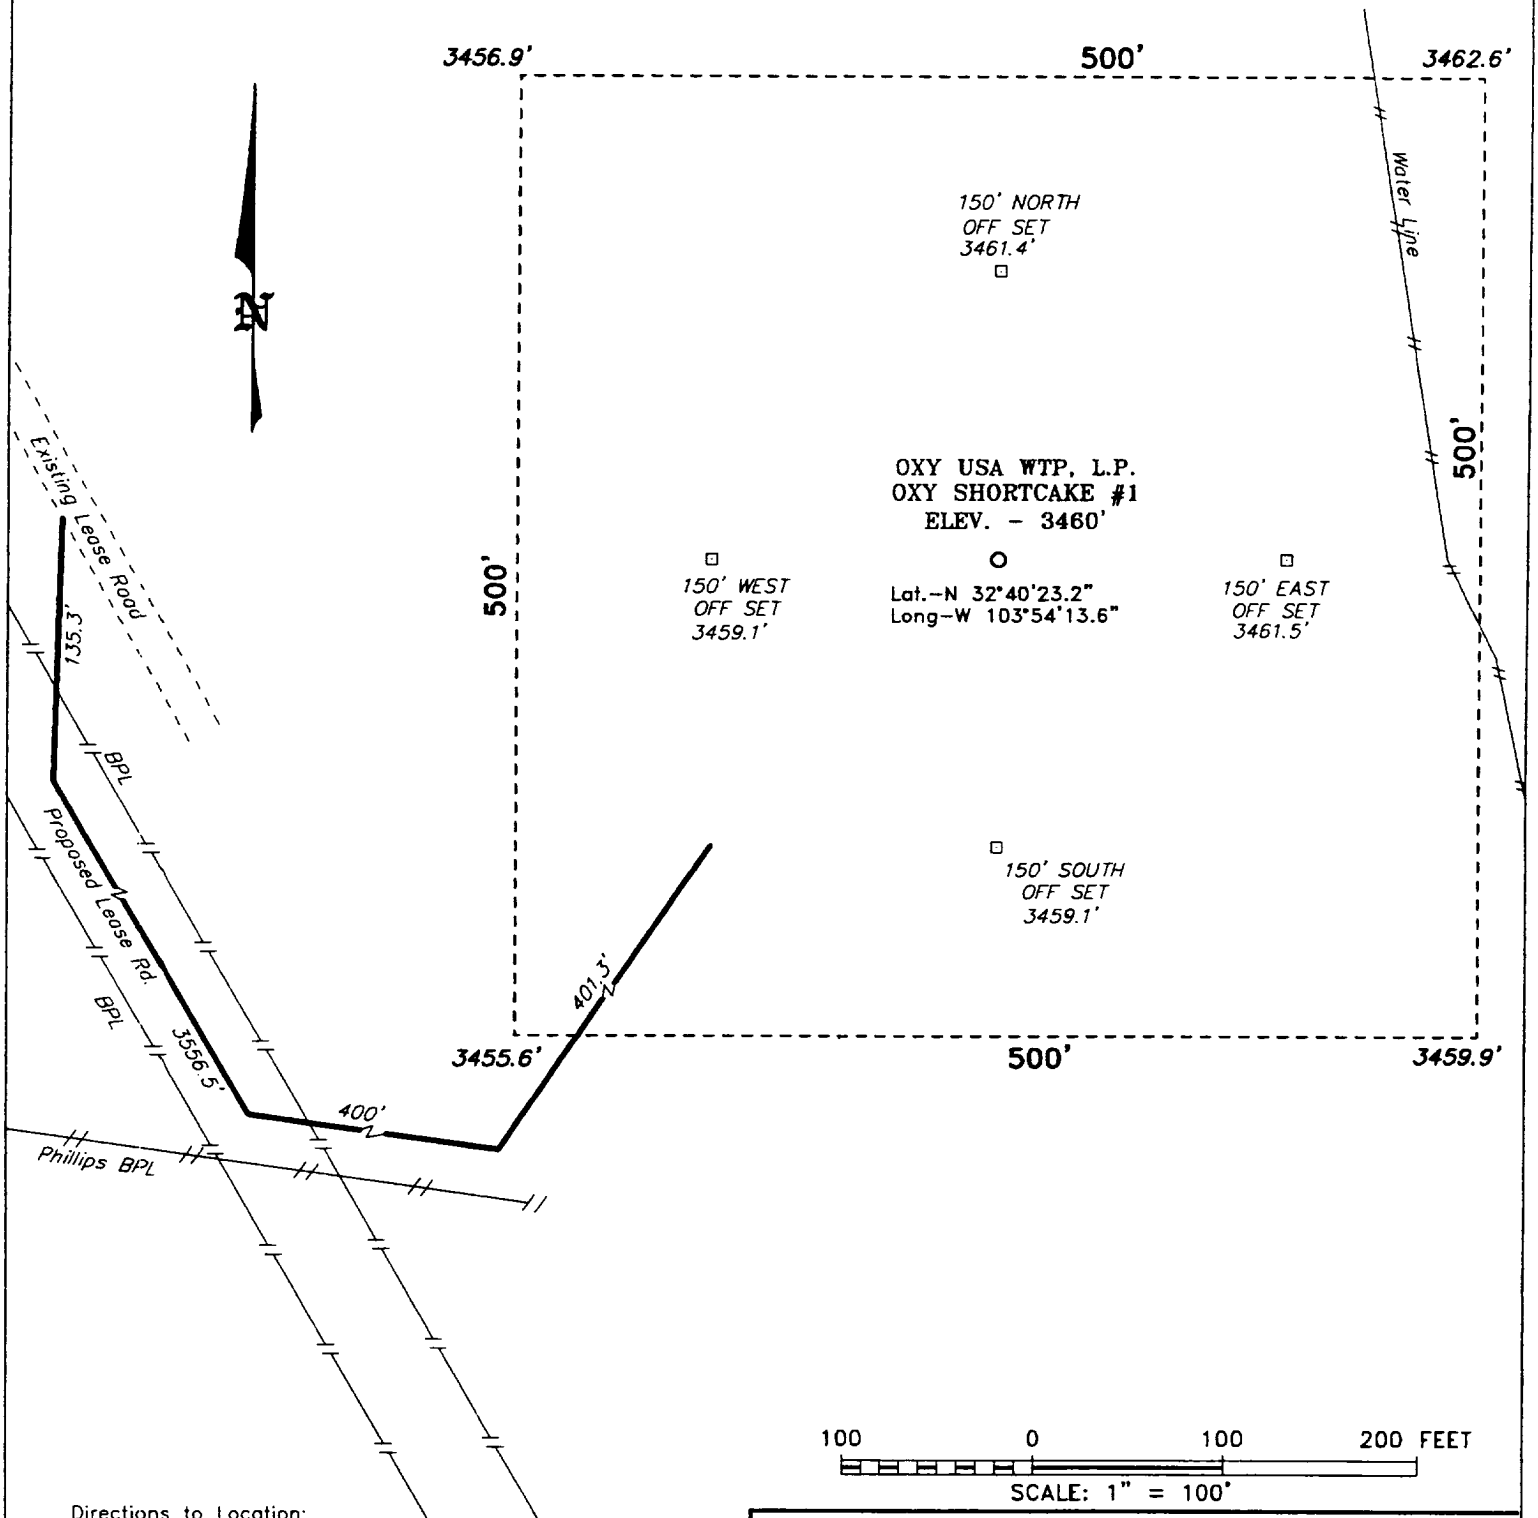

Directions to Location:

FROM THE JUNCTION OF CO. RD. 222 AND CO. RD. 248, GO NORTHERLY ON CO. RD. 222 FOR APPROX. 2.0 MILES TO A LEASE ROAD; THENCE WEST ON LEASE ROAD FOR APPROX. 2.5 MILES TO A LEASE ROAD; THENCE SOUTHEASTERLY ON LEASE ROAD FOR APPROX. 0.5 MILE TO PROPOSED LEASE ROAD.

OXY USA WTP, L.P.

REF: OXY SHORTCAKE #1 / Well Pad Topo

THE OXY SHORTCAKE No. 1 LOCATED 1980' FROM THE SOUTH LINE AND 1130' FROM THE EAST LINE OF SECTION 7, TOWNSHIP 19 SOUTH, RANGE 31 EAST, N.M.P.M., EDDY COUNTY, NEW MEXICO.

BASIN SURVEYS P.O. BOX 1786 – HOBBS, NEW MEXICO

W.O. Number: 2313	Drawn By: K. GOAD		
Date: 02-15-2002	Disk: KJG CD#5 – 2313A.DWG	Survey Date: 02-14-2002	Sheet 1 of 1 Sheets