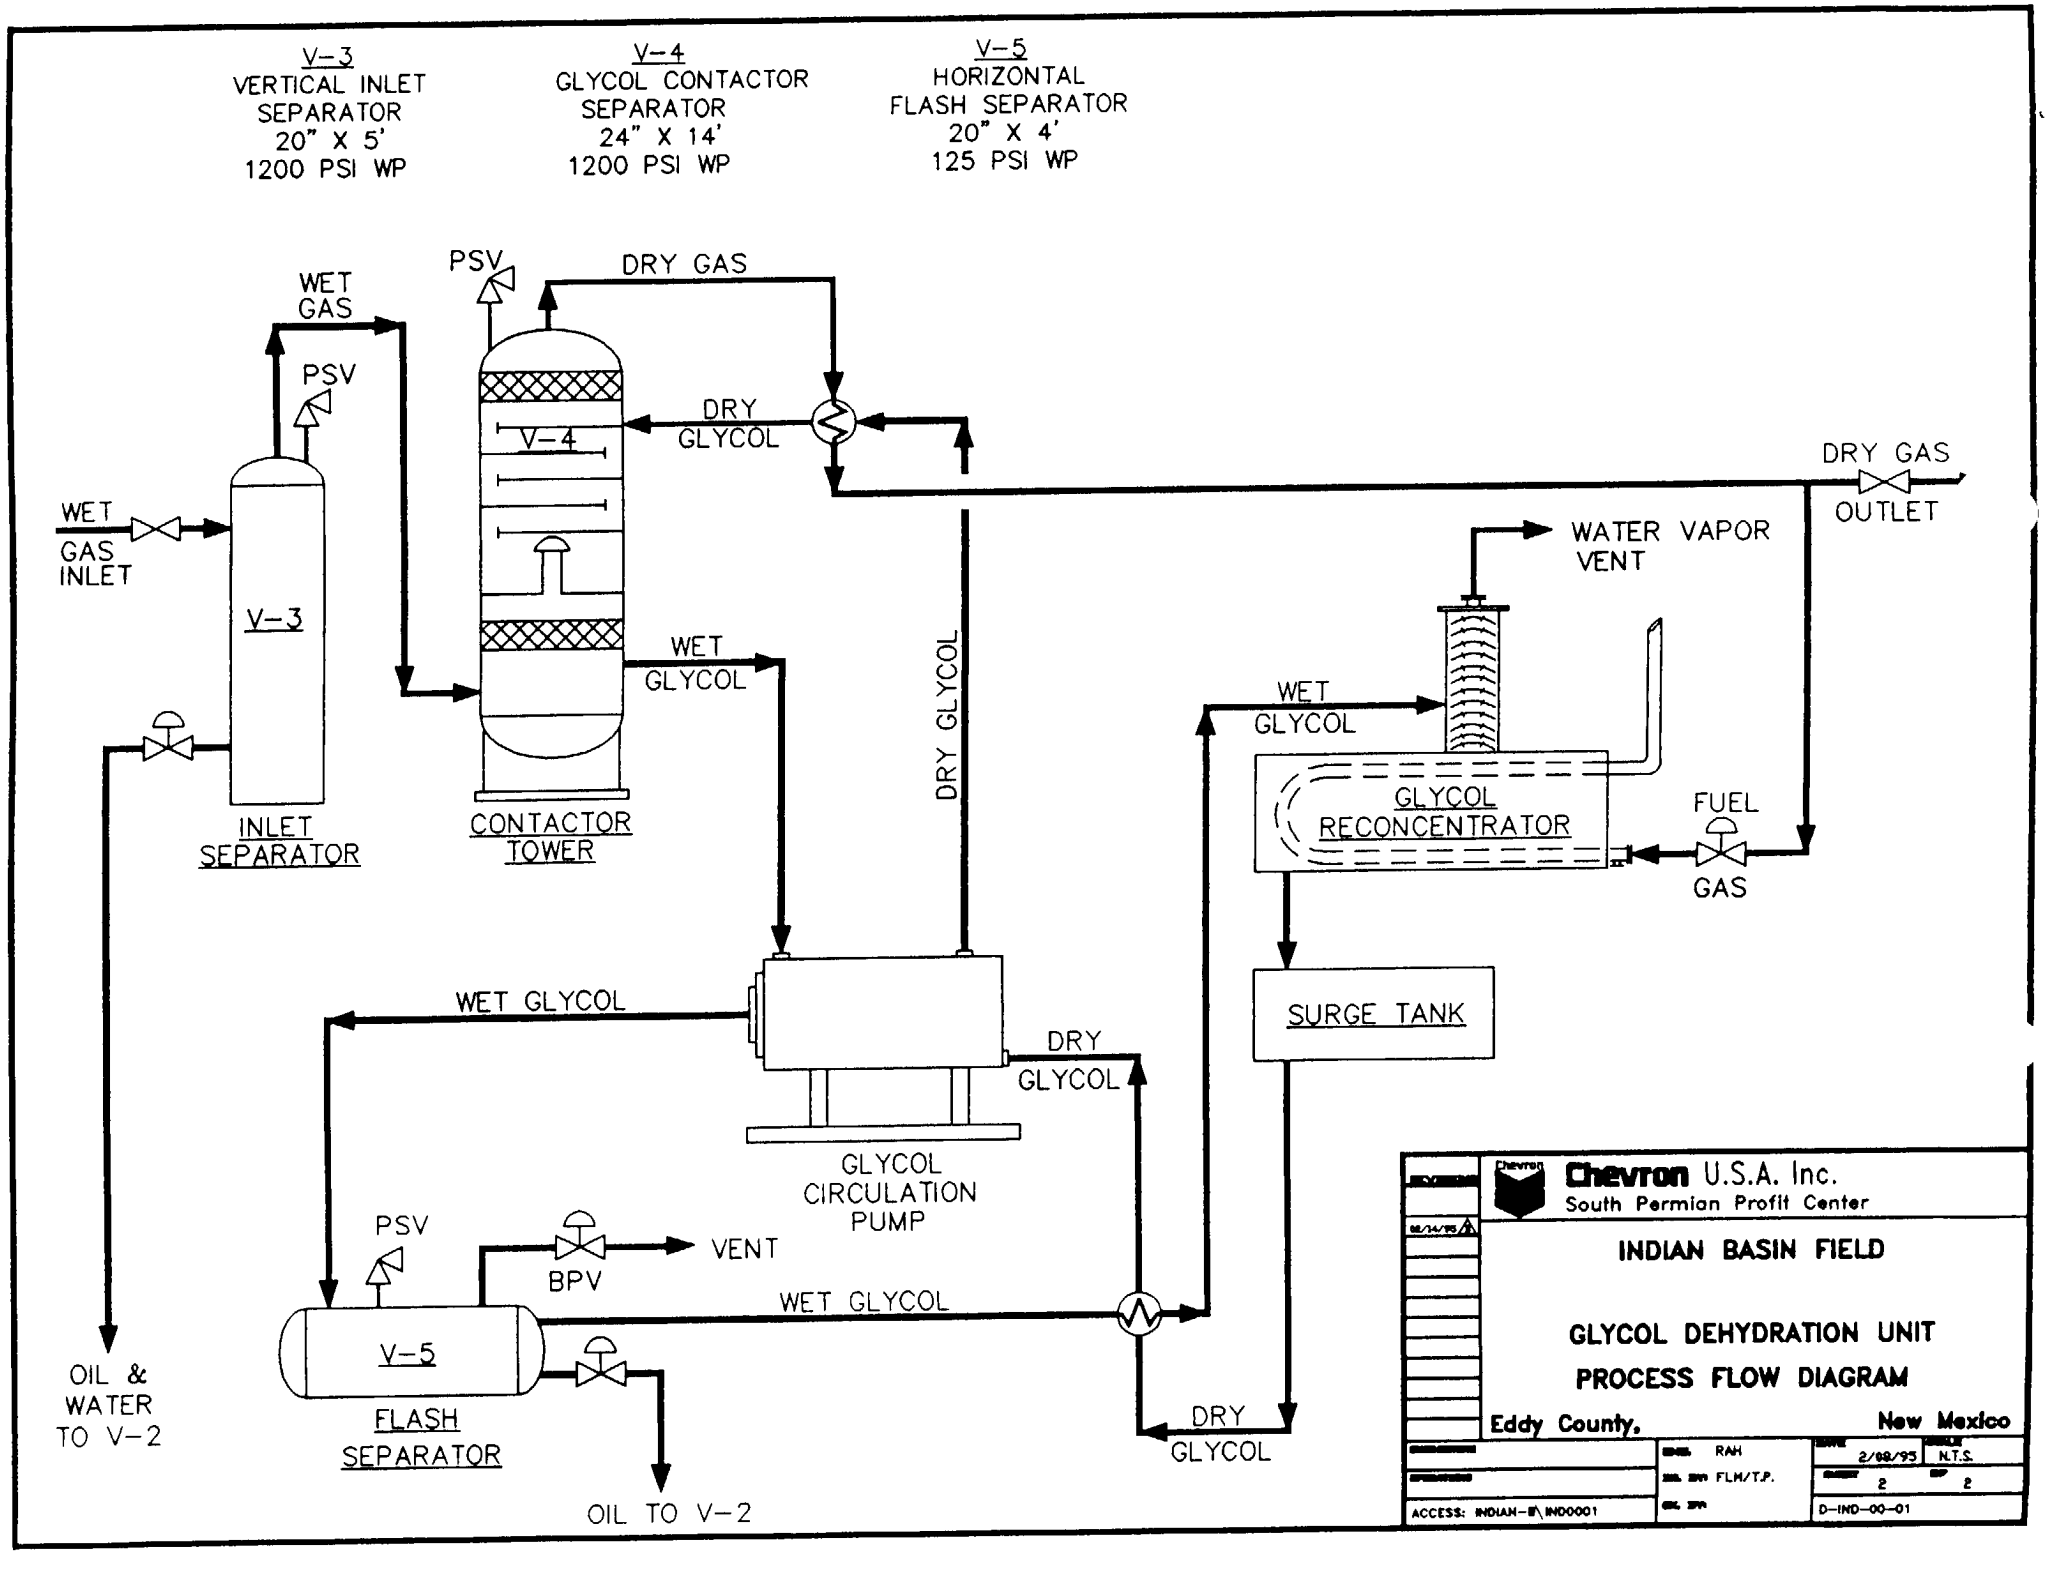
V-3
VERTICAL INLET
SEPARATOR
20" X 5'
1200 PSI WP
V-4
GLYCOL CONTACTOR
SEPARATOR
24" X 14'
1200 PSI WP
V-5
HORIZONTAL
FLASH SEPARATOR
20" X 4'
125 PSI WP
WET GAS
PSV
DRY GAS
DRY GLYCOL
V-4
WET GAS INLET
V-3
INLET SEPARATOR
CONTACTOR TOWER
WET GLYCOL
DRY GLYCOL
DRY GAS OUTLET
WATER VAPOR VENT
WET GLYCOL
GLYCOL RECONCENTRATOR
FUEL GAS
SURGE TANK
WET GLYCOL
DRY GLYCOL
GLYCOL CIRCULATION PUMP
PSV
BPV
VENT
WET GLYCOL
V-5
FLASH SEPARATOR
OIL & WATER TO V-2
OIL TO V-2
DRY GLYCOL
Chevron U.S.A. Inc.
South Permian Profit Center
INDIAN BASIN FIELD
GLYCOL DEHYDRATION UNIT
PROCESS FLOW DIAGRAM
Eddy County, New Mexico
RAH
FLH/T.P.
2/08/95
N.T.S.
2
2
ACCESS: INDIAN-B\IND0001
D-IND-00-01