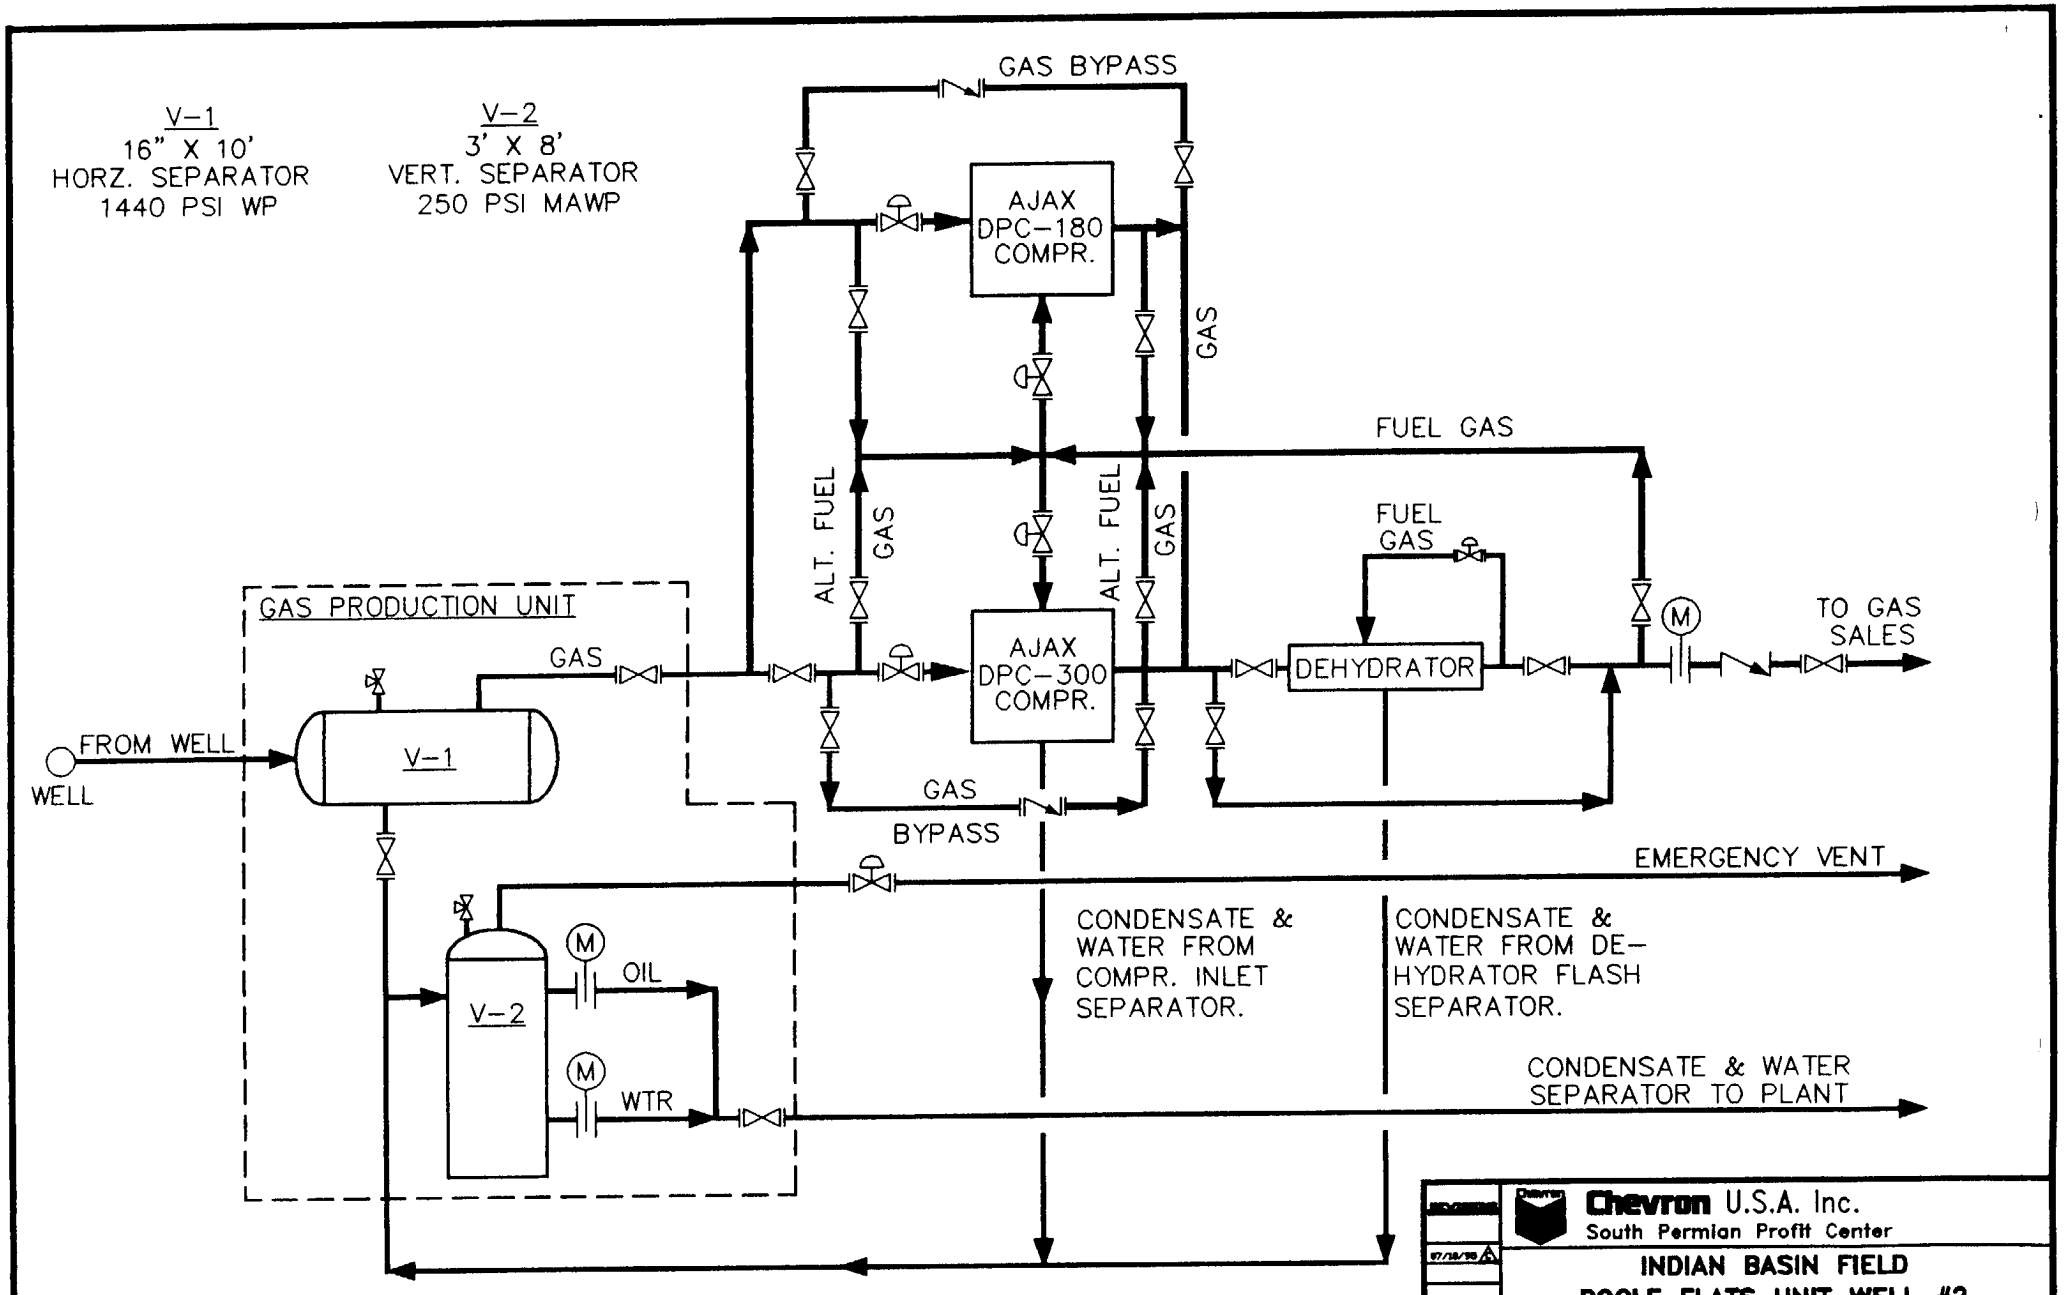

NOTE: SEE PAGE 2 FOR DEHYDRATOR PFD

N.M. 045273
UNIT #8910086550

Chevron U.S.A. Inc.
South Permian Profit Center

INDIAN BASIN FIELD
BOGLE FLATS UNIT WELL #2
PROCESS FLOW DIAGRAM
SECTION 4, T22S, R23E
1650 FSL, 1650 FEL, UNIT J

Eddy County, New Mexico

ENGR. RAH	DATE 01/30/95	SCALE N.T.S.
DRL. SYM FLM/TP	SHEET	
CAL. SYM	D-IND-00-03	

ACCESS: INDIAN-B\IND0003