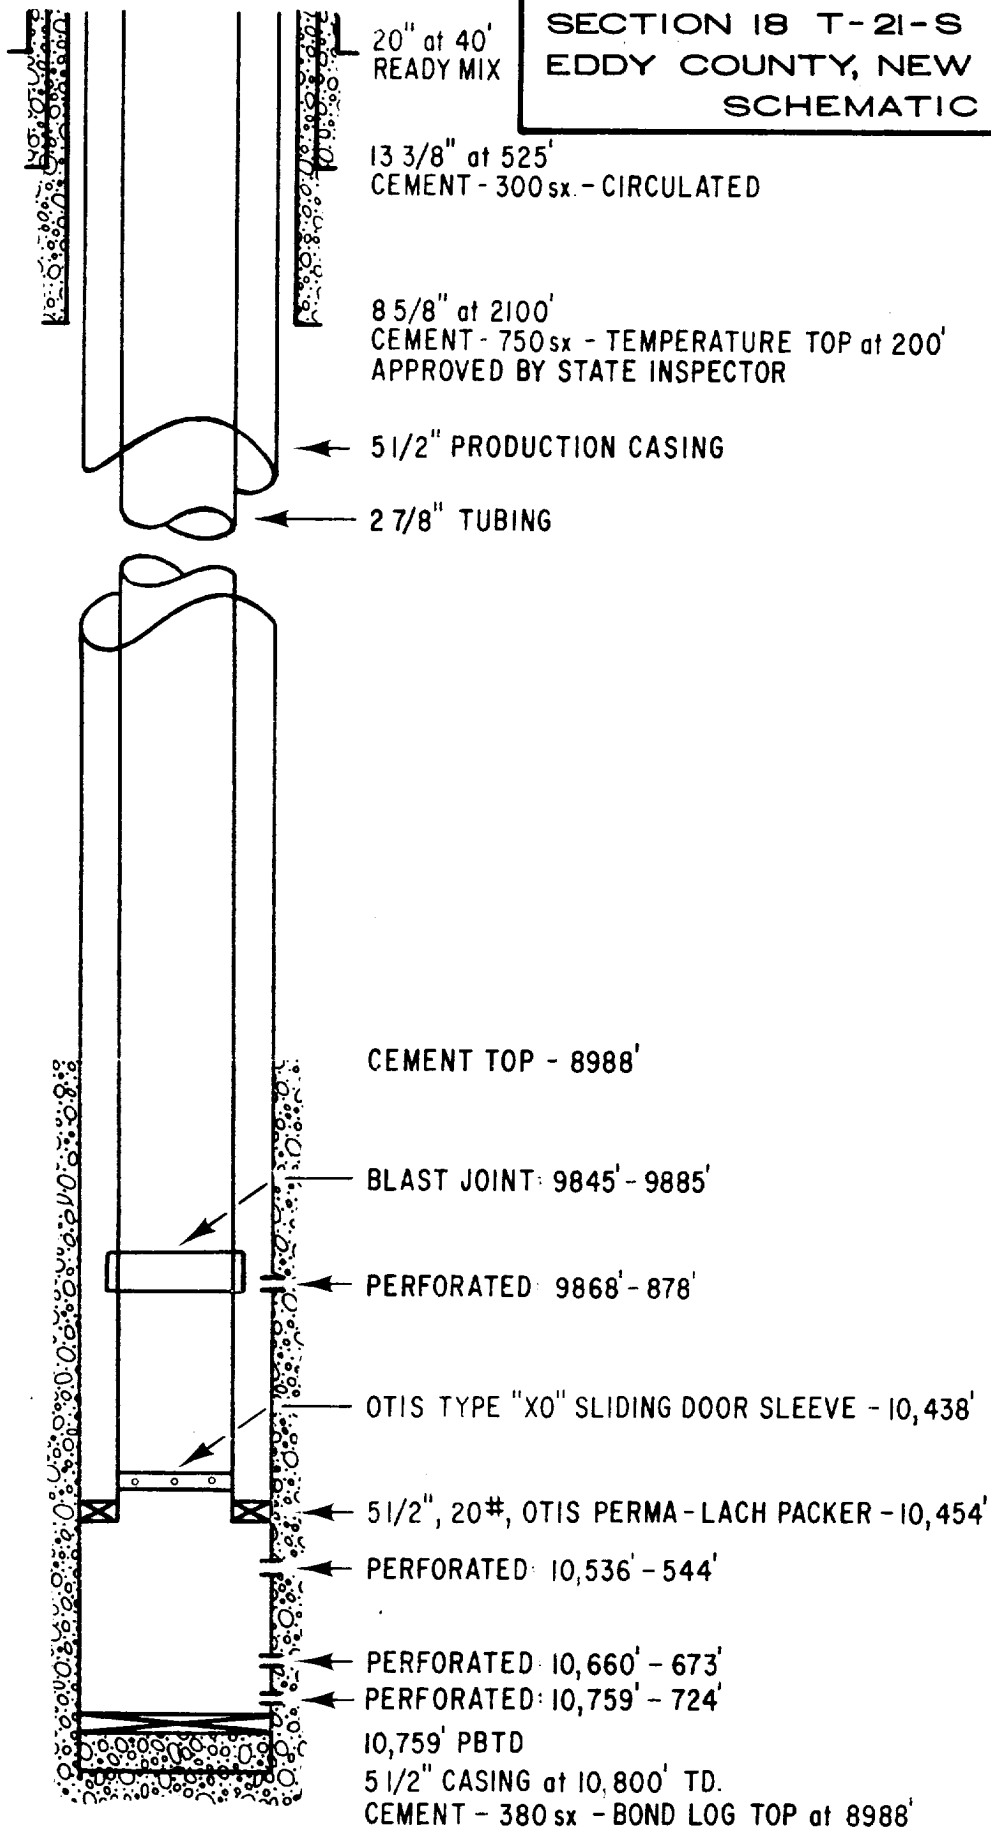INEXCO OIL & GAS COMPANY
NO. 1 MC MINN - STATE
SECTION 18 T-21-S R-26-E
EDDY COUNTY, NEW MEXICO
SCHEMATIC