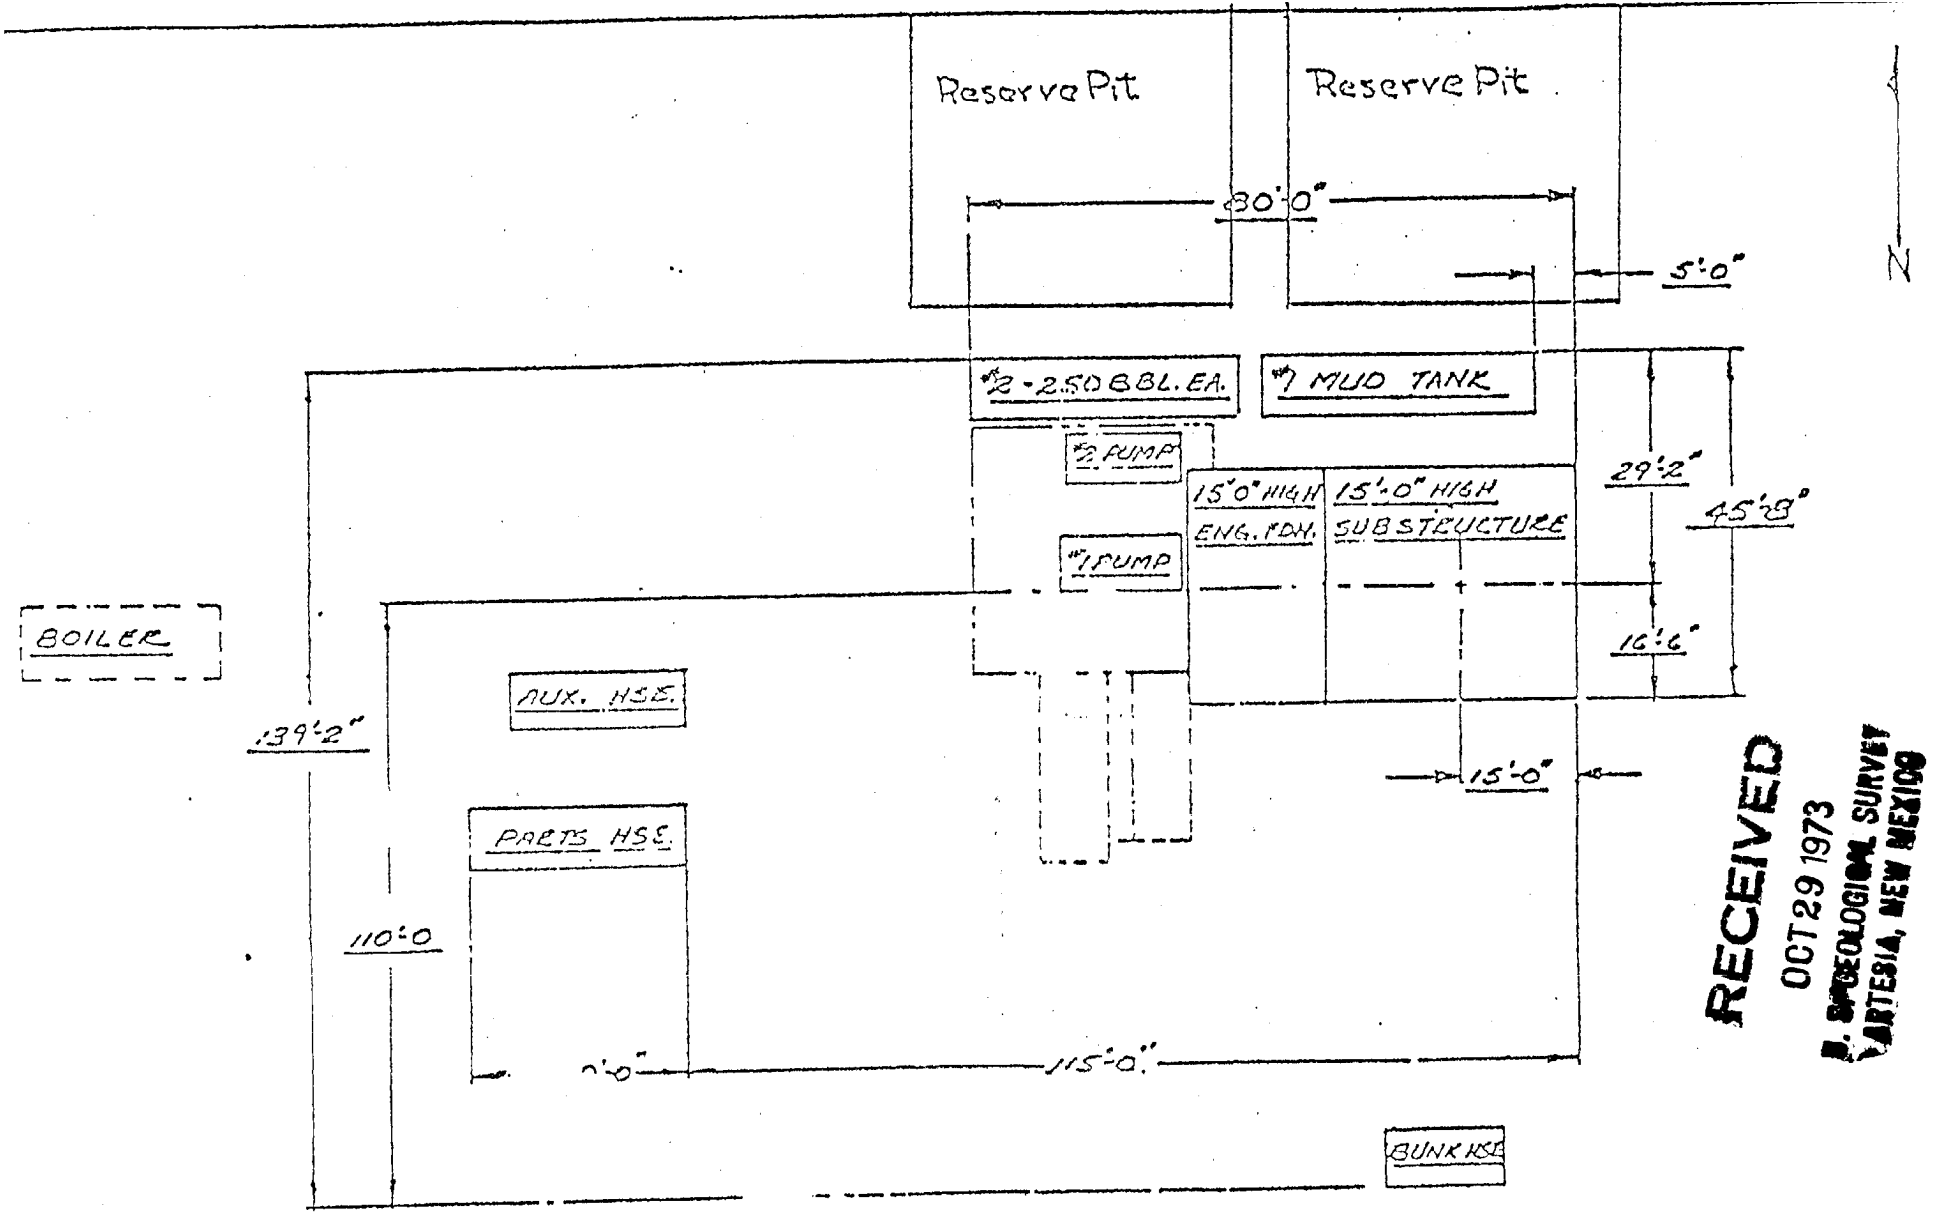


RECEIVED
OCT 29 1973
U. S. GEOLOGICAL SURVEY
ARTESIA, NEW MEXICO

NOTE
DASH LINES INDICATE
NORMAL LOCATION OF AUXILIARY
HOUSE AND PARTS HOUSE
FOR COLD WEATHER OPERATION.