CITIES SERVICE OIL COMPANY
N 1 TRACY A COM.
660 FNL & 2310' FWL
SEC. 33-T21S-R27E
EDDY COUNTY, NEW MEXICO
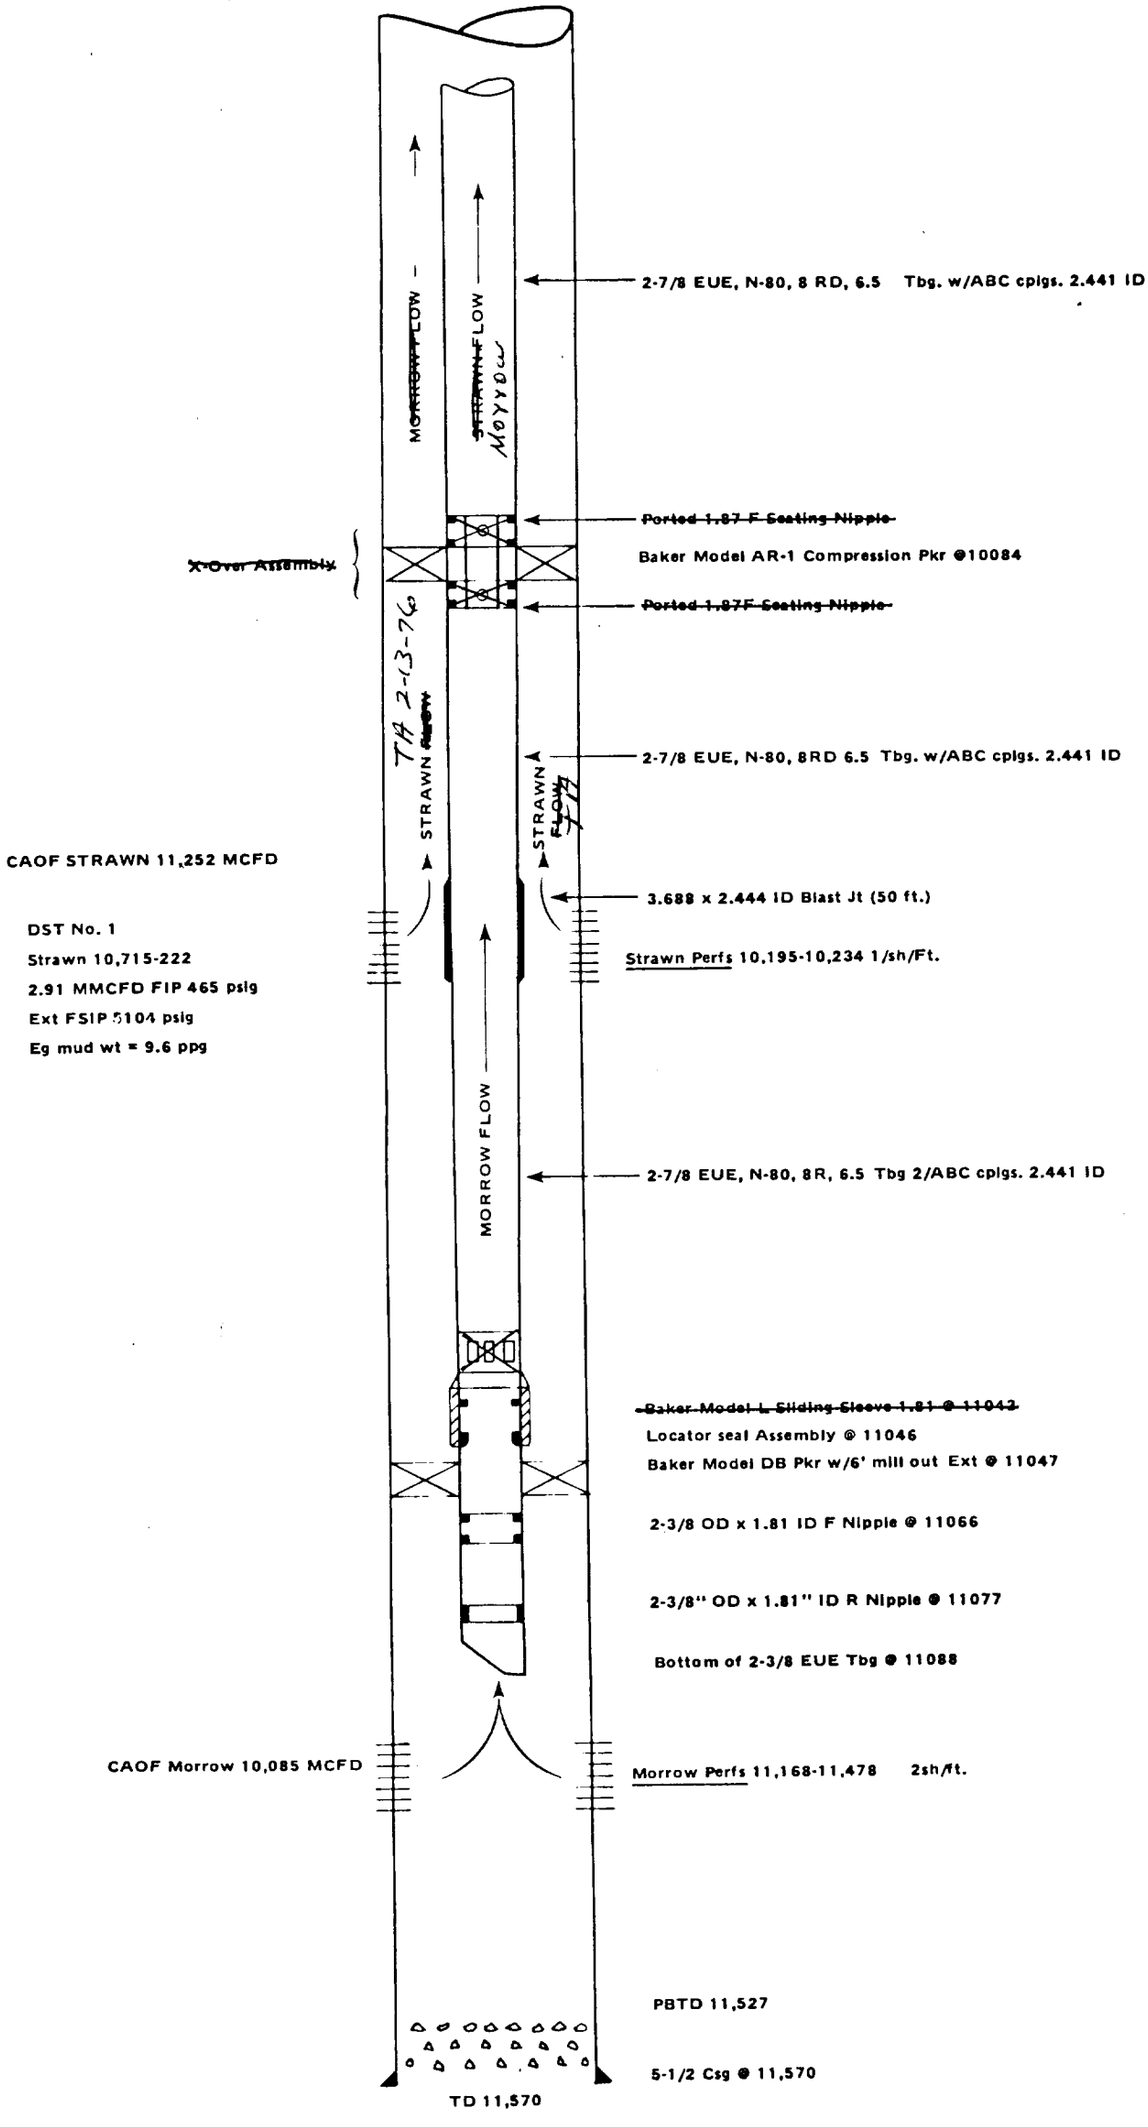
DOWN HOLE COMPLETION SCHEMATIC