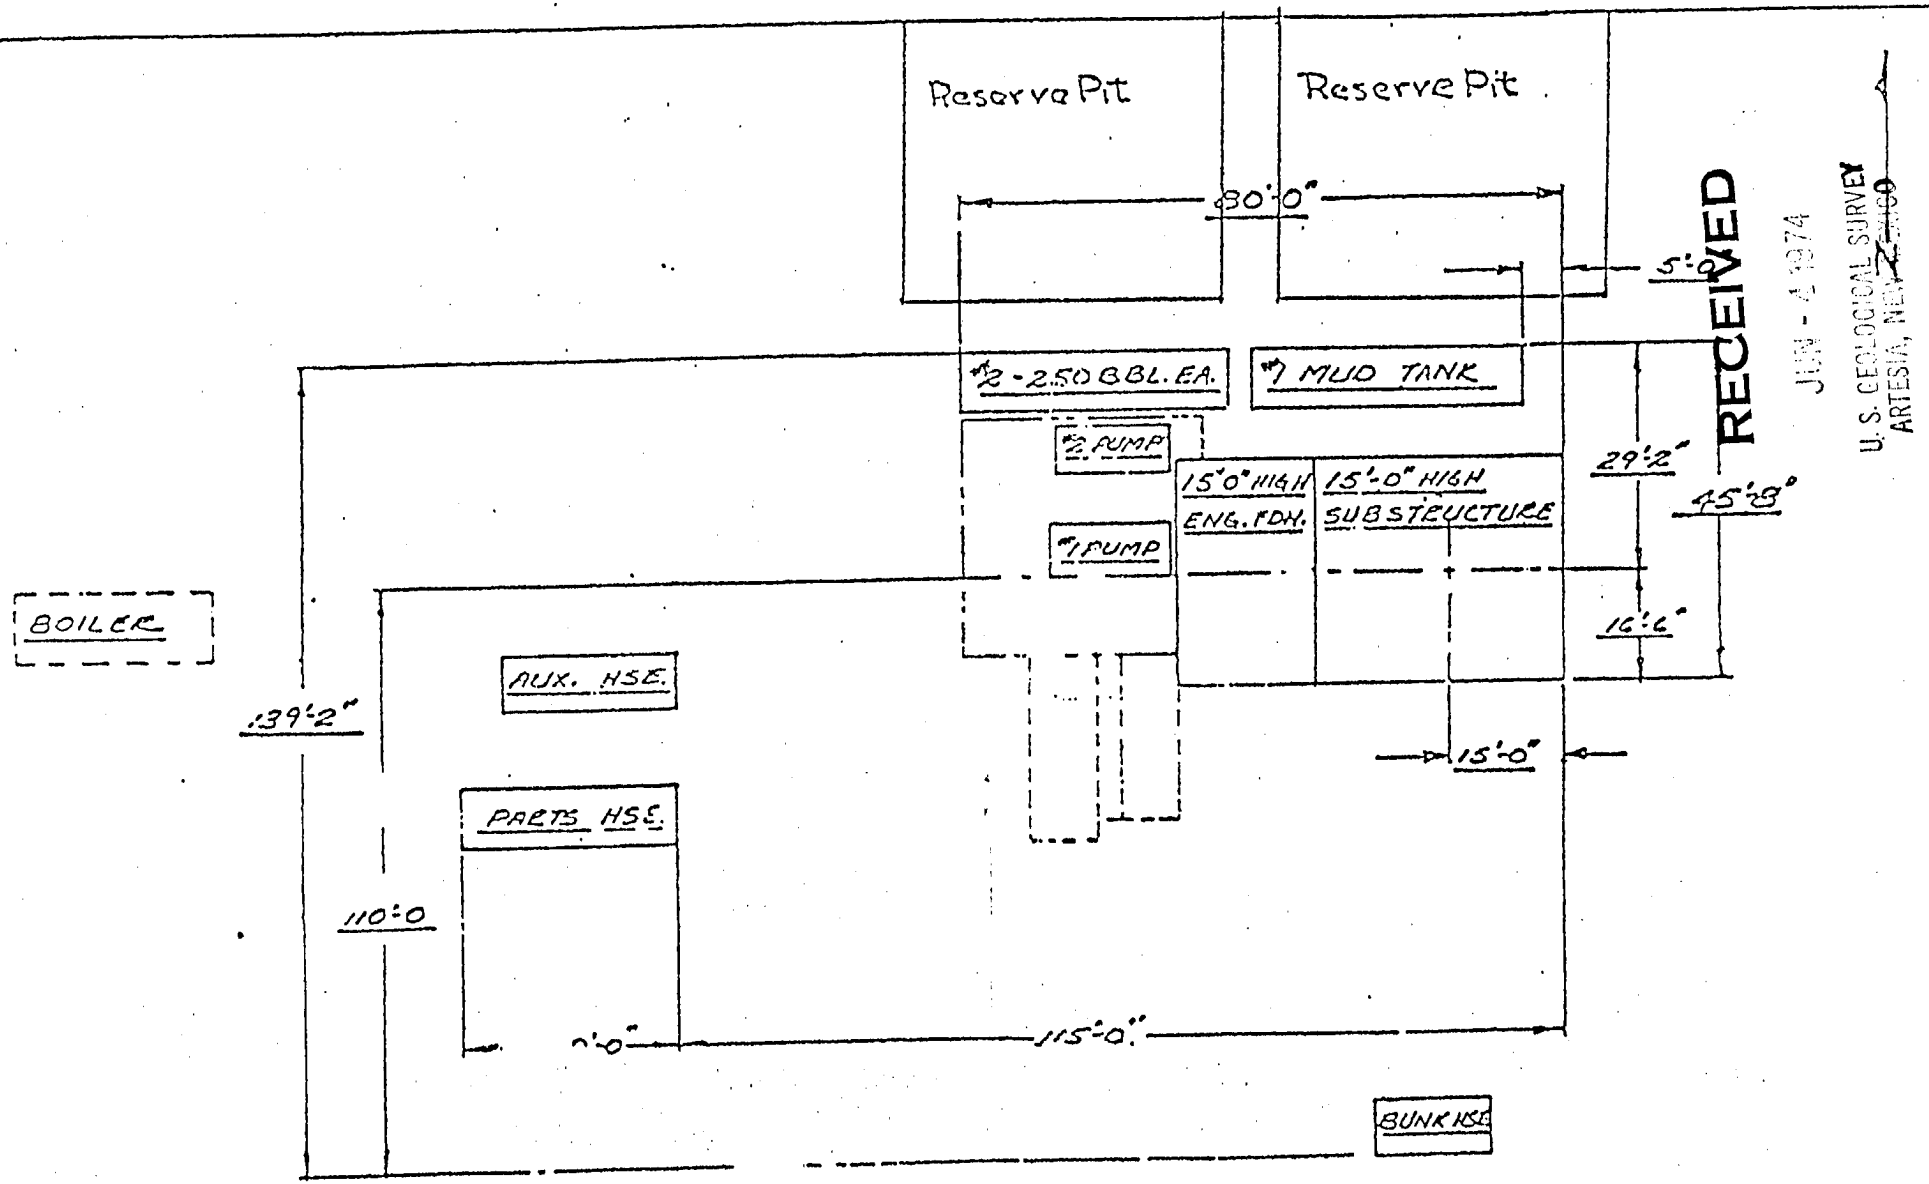

NOTE
DASH LINES INDICATE
NORMAL LOCATION OF AUXILIARY
HOUSE AND PARTS HOUSE
FOR COLD WEATHER OPERATION.

RECEIVED
JUN - 7 1974
U.S. GEOLOGICAL SURVEY
ARTESIA, NEW MEXICO