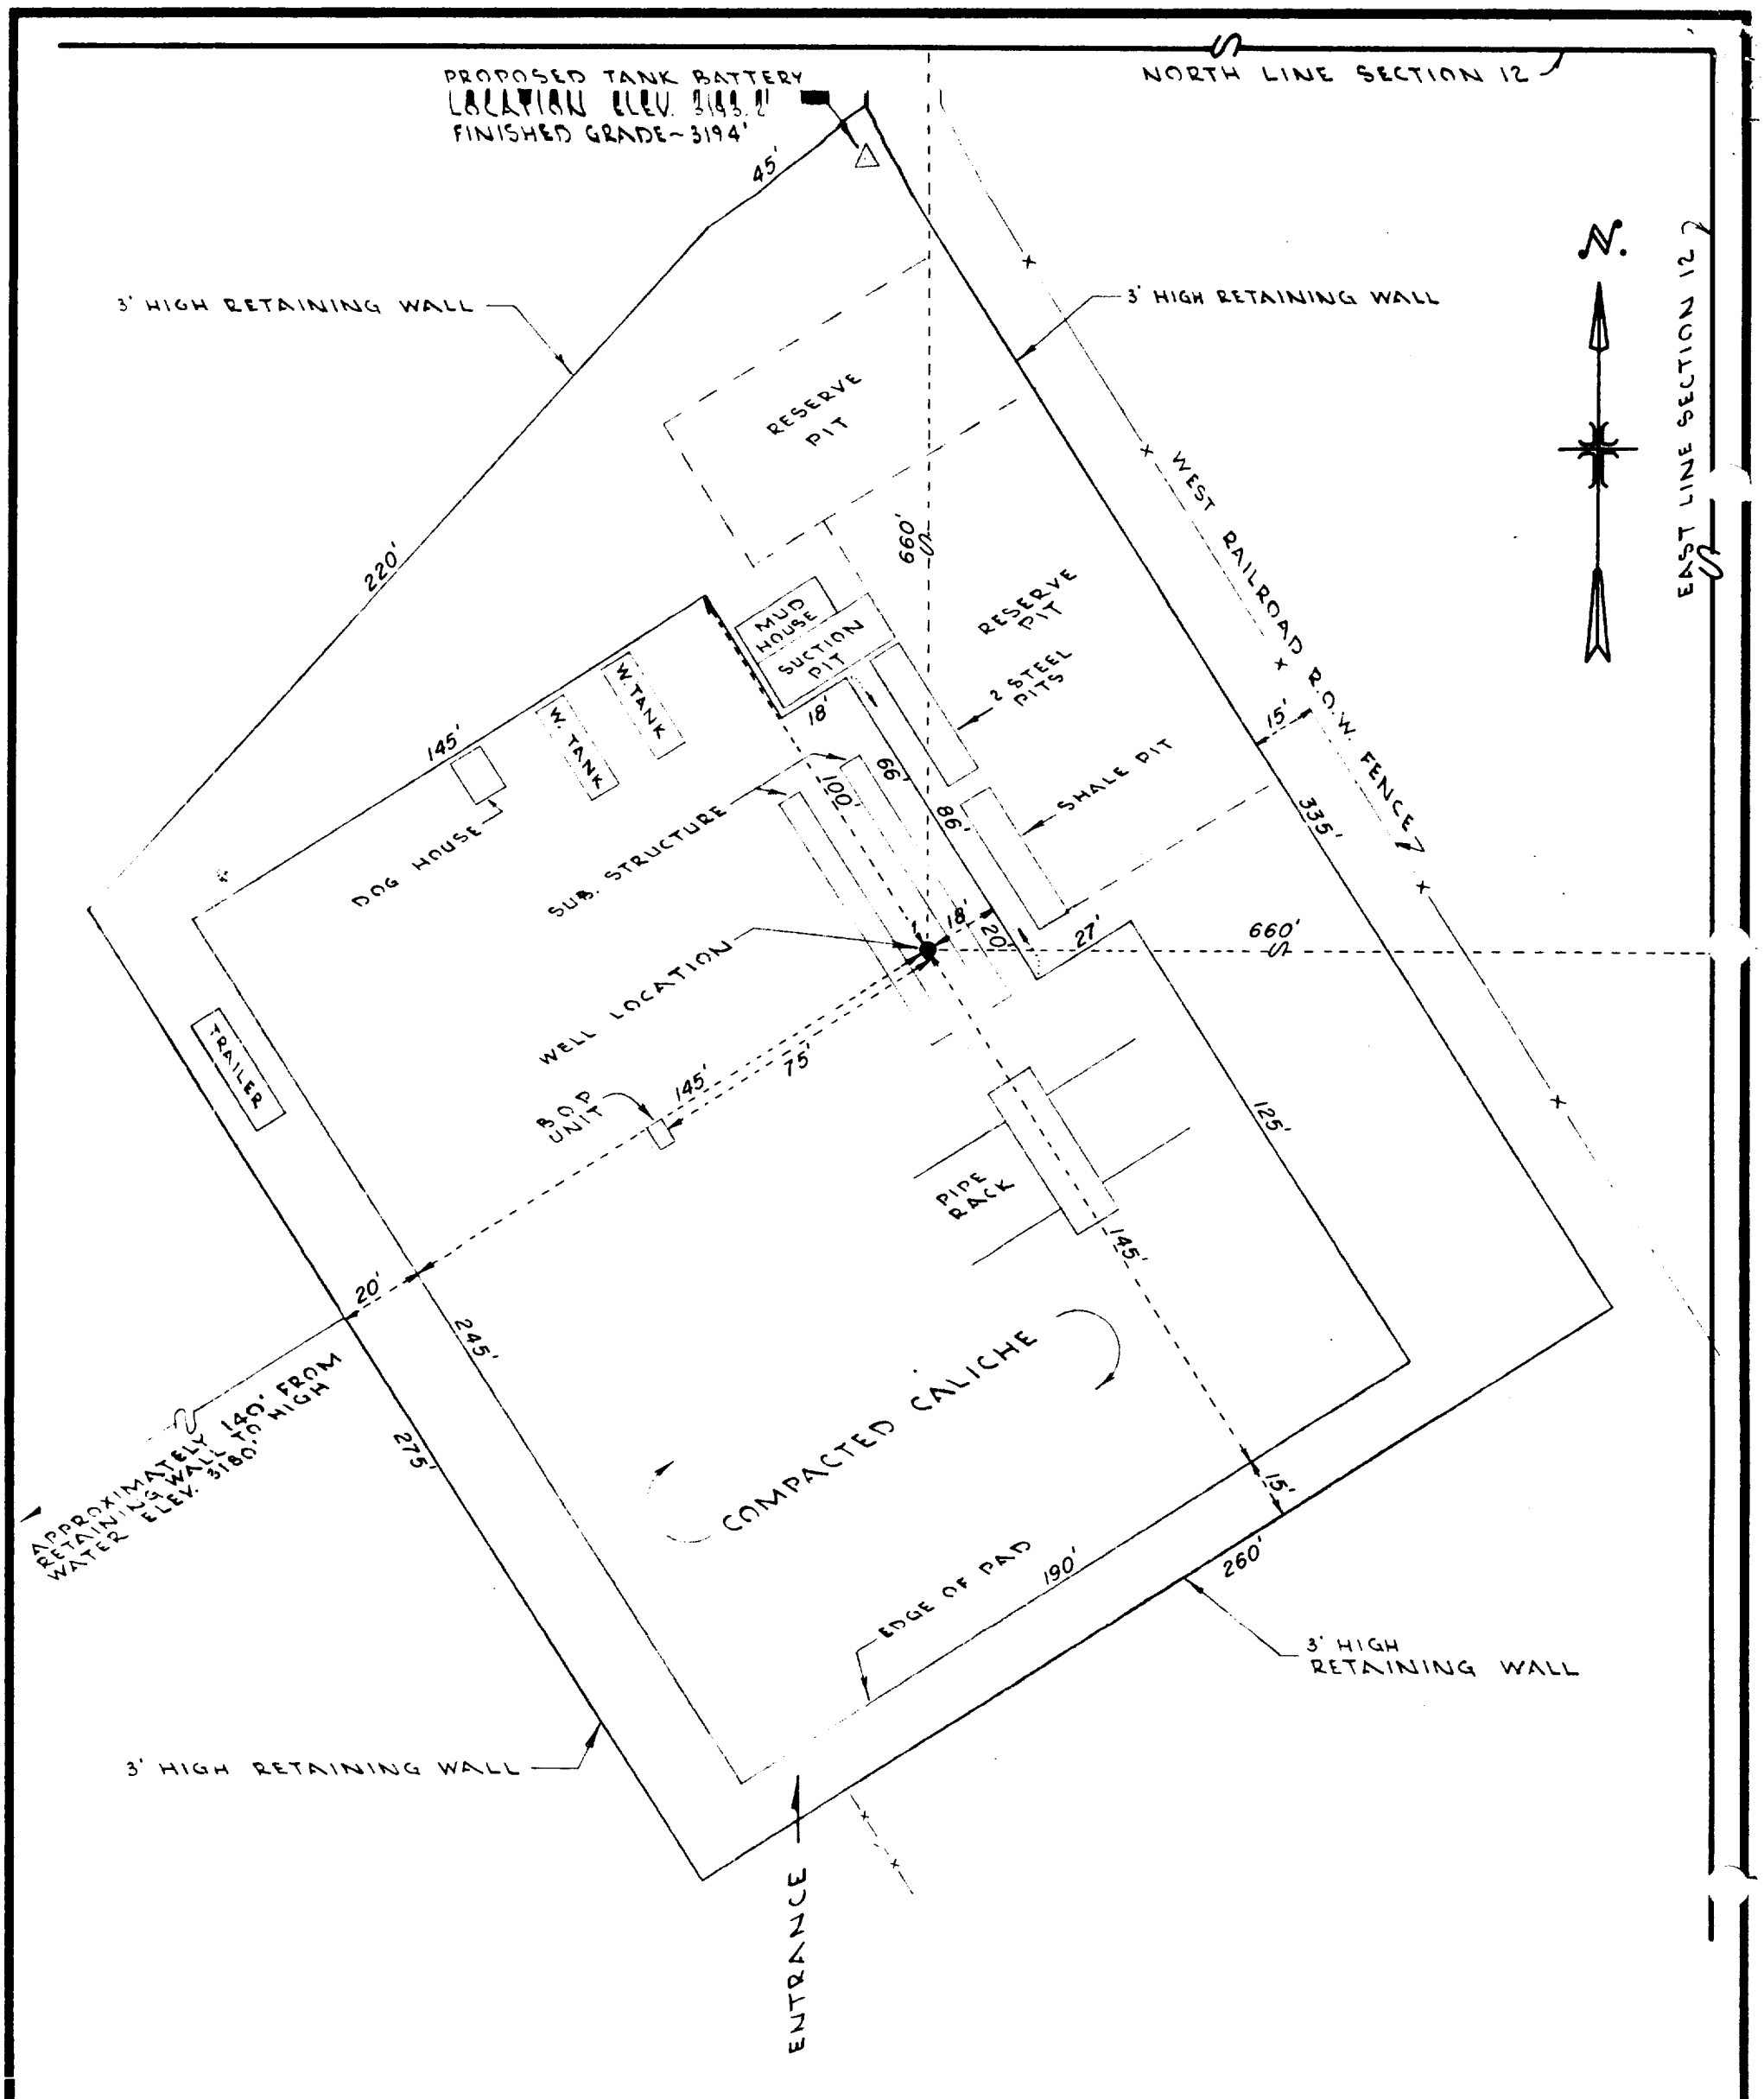

NO.	DATE	BY	DESCRIPTION	CH'K'D

Mobil Oil Corporation

LOCATION PLAN

FEDERAL 12 COM, WELL #1

SEC. 12, T-21-S, R-26-E

EDDY COUNTY NEW MEXICO

DRAWN BY ECM CHECKED BY ADB SCALE 1" = 40'
DATE 6-21-74

THIS DRAWING AND ALL INFORMATION THEREON IS THE PROPERTY OF MOBIL OIL CORPORATION. AND SHALL NOT BE COPIED OR USED EXCEPT FOR THE PURPOSE FOR WHICH IT IS EXPRESSLY FURNISHED. THE DRAWING AND ANY COPIES THEREOF (PARTIAL OR COMPLETE) SHALL BE RETURNED TO THE OWNER ON DEMAND.

DWG. NO. B-289-C.E. 1-A