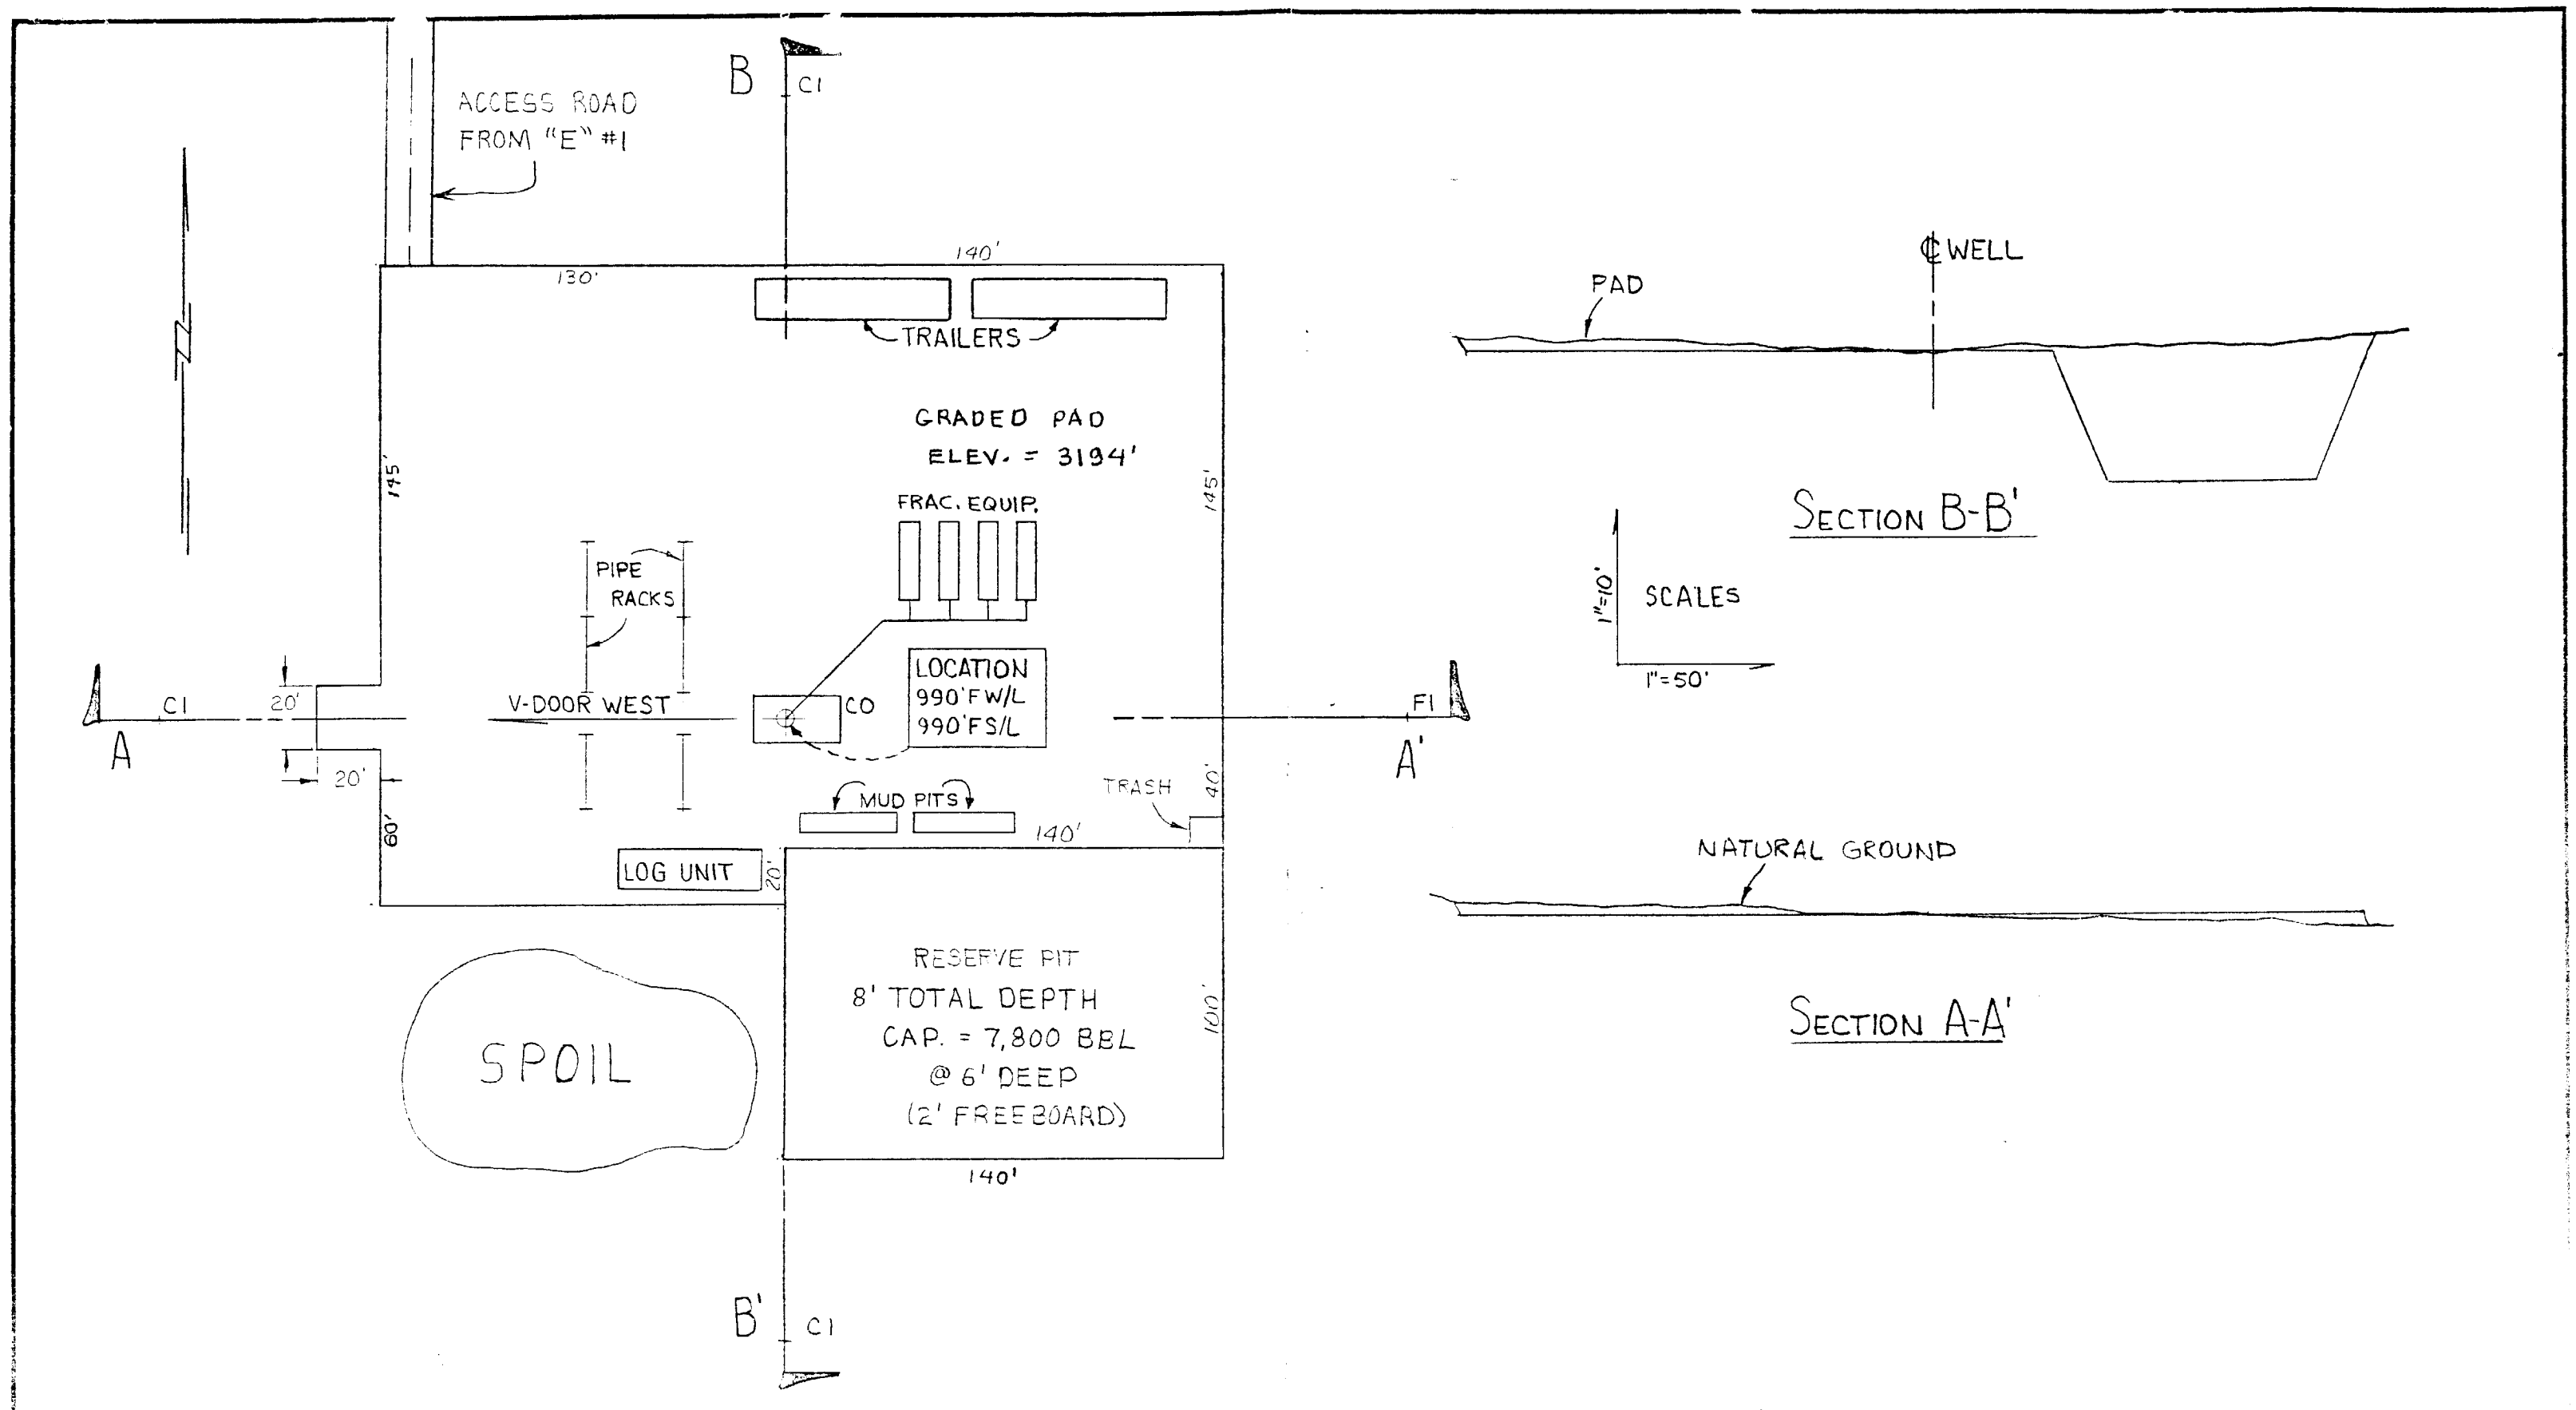

EXHIBIT "B"

LOCATION PLAT BURTON FLAT "E" FEDERAL #2 SW SW SEC.1 T-21-S R-27-E AVALON EAST FIELD EDDY CO., N.M.		EXXON COMPANY, U.S.A. (a division of Exxon Corporation) PRODUCTION DEPARTMENT
DRAWN Derek Cobb CHECKED PJB	ENGR. SECTION CIVIL REVISED APPROVED	DATE 9-25-84 SCALE Shown JOB NO. FILE NO. W-B-1966