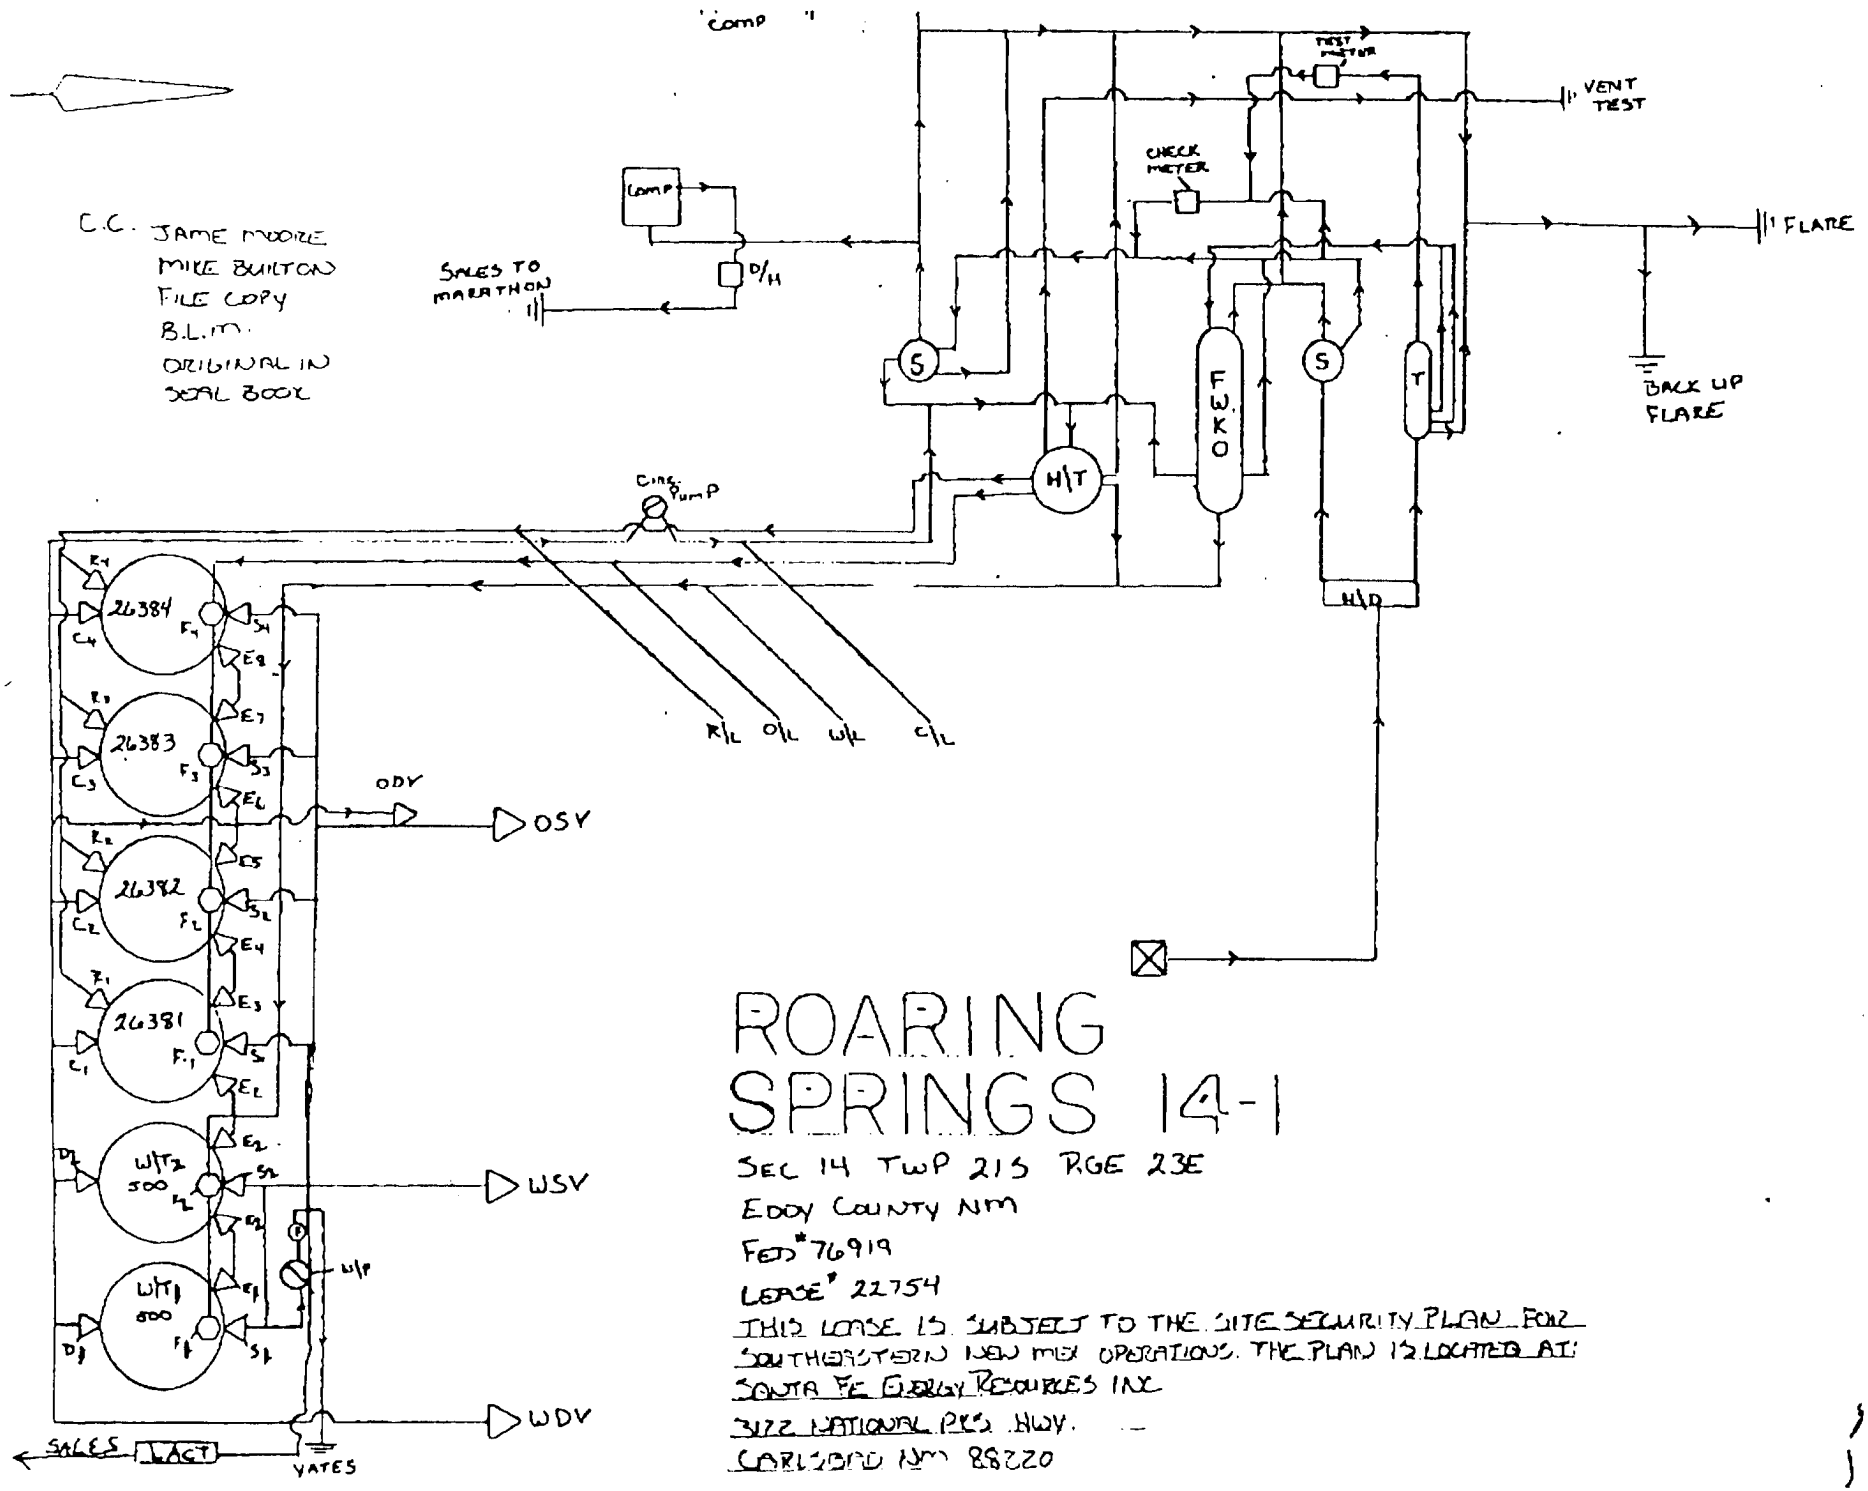

ROARING SPRINGS 14-1

SEC 14 TWP 21S RGE 23E

EDDY COUNTY NM

FED# 76919

LEASE# 22754

THIS LEASE IS SUBJECT TO THE SITE SECURITY PLAN FOR SOUTHEASTERN NEW MEX OPERATIONS. THE PLAN IS LOCATED AT:

SANTA FE ENERGY RESOURCES INC

3122 NATIONAL PKS HWY.

CARLSBAD NM 88220