Cut & Fill Elevations Av. Fed. #2 & #3
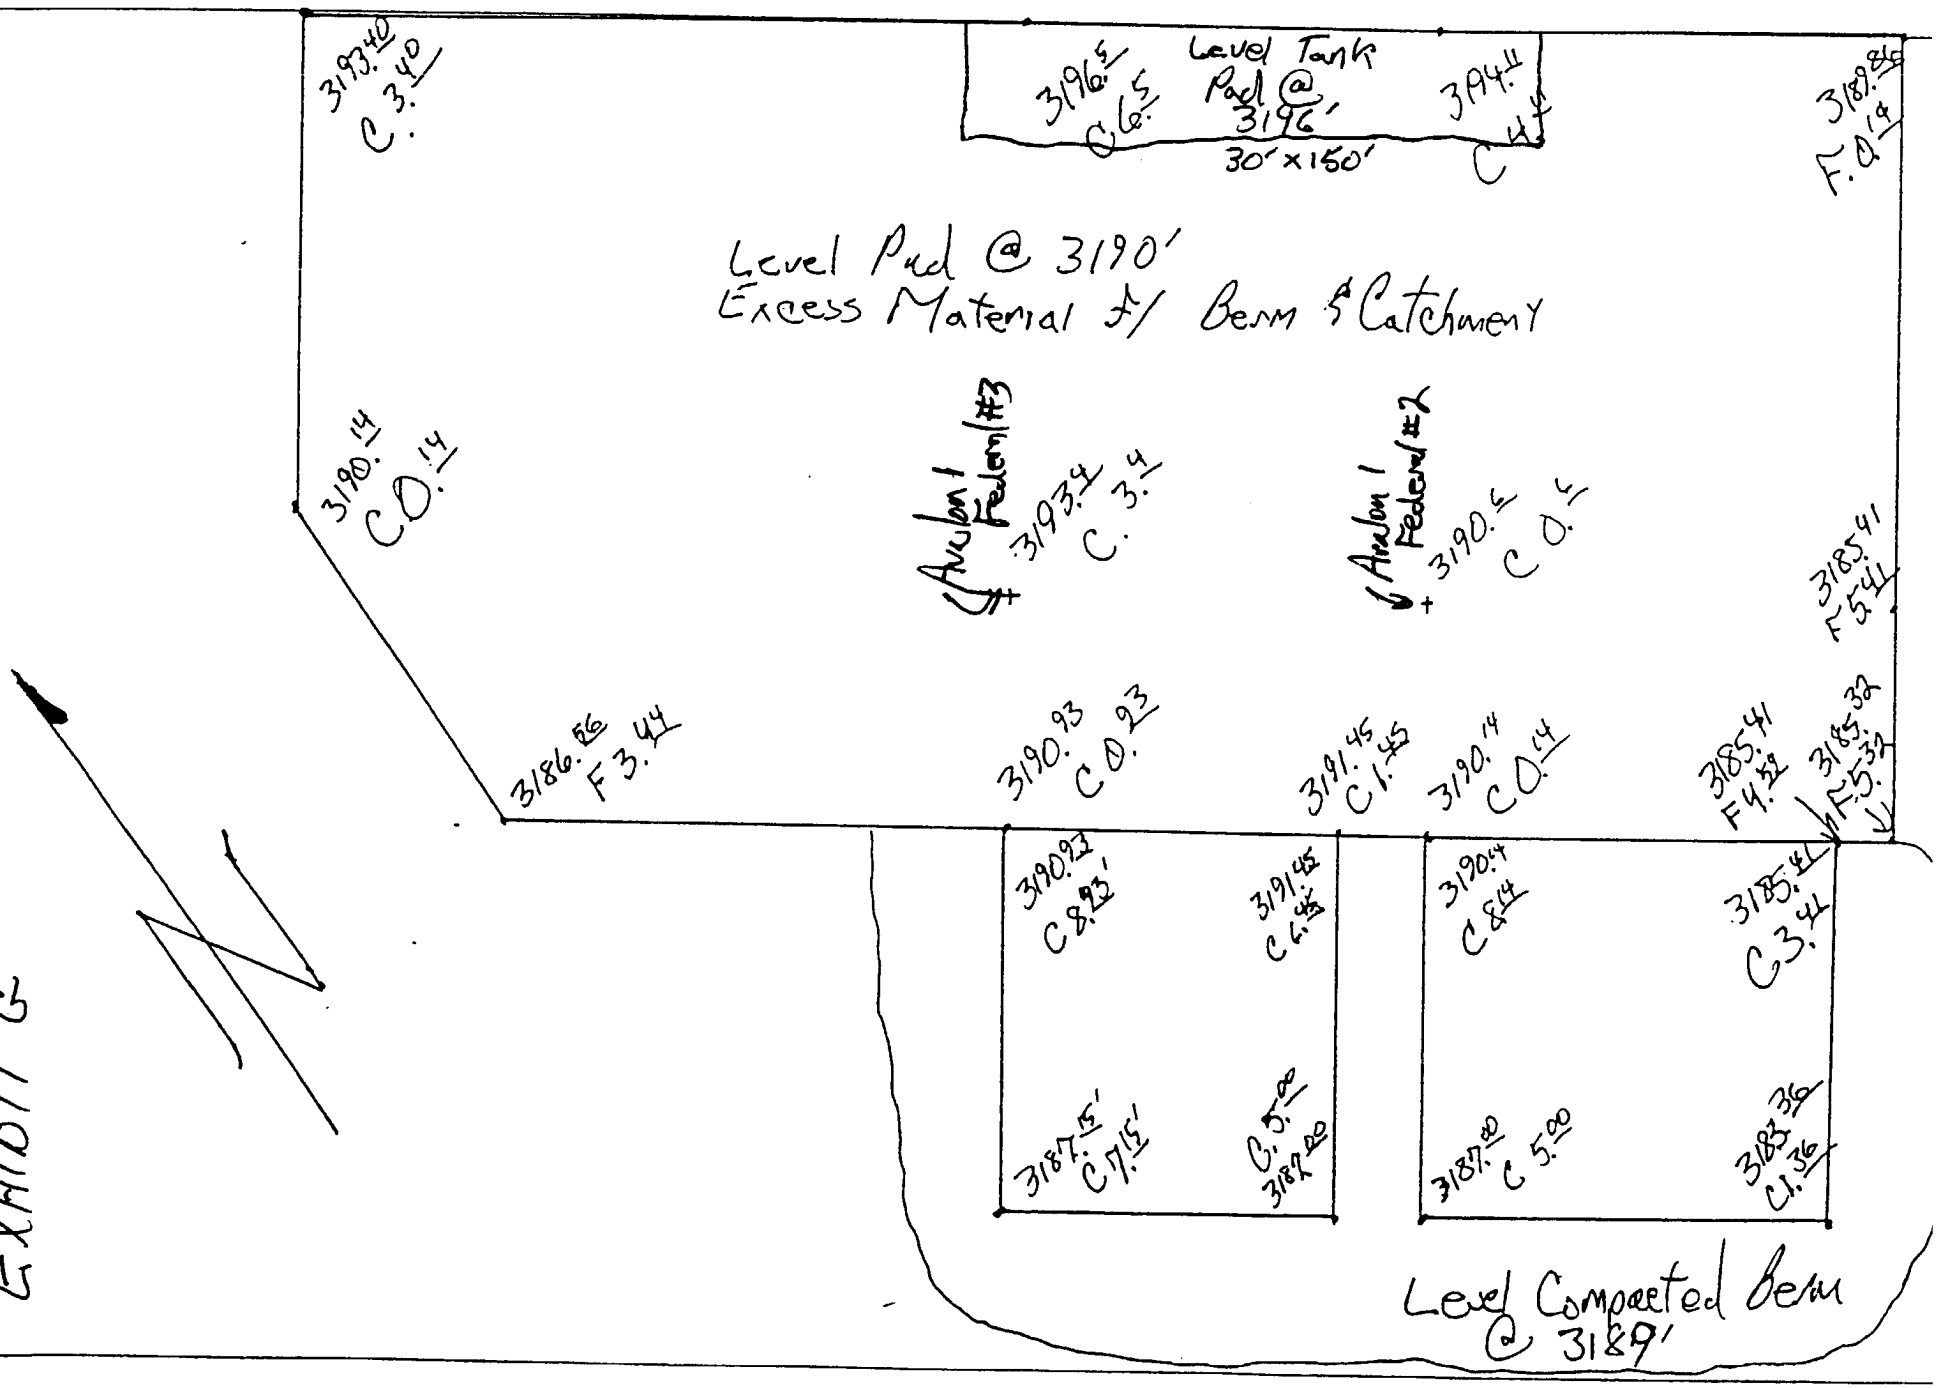
EXHIBIT 'G'