South Horseshoe Bend Unit 10-1
Eddy County, New Mexico
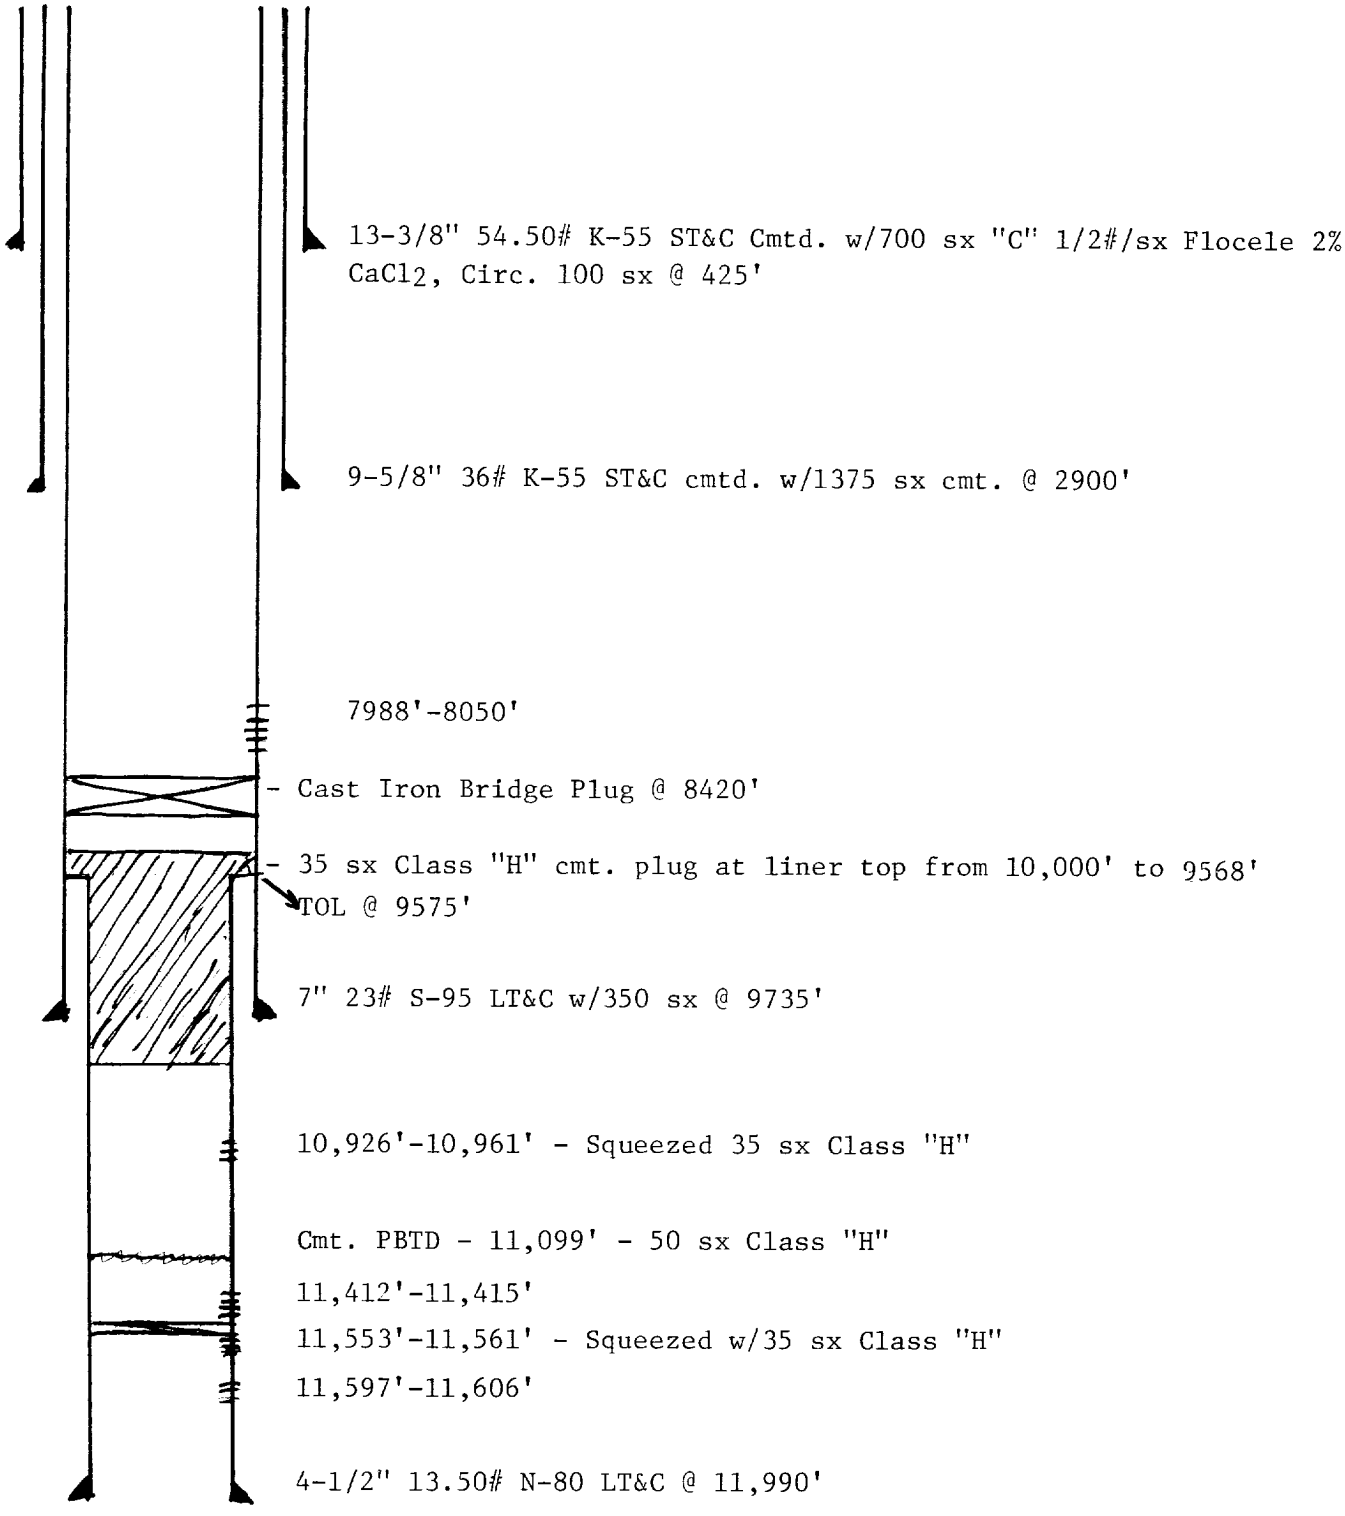
957' FNL & 1988' FWL, Sec. 10, T-24-S, R-25-E