COMPANY	PROPERTY NAME	WELL NO.
Hallwood Pet., Inc.	Kelly 5 Com.	1

DATE	LOCATION ULSTR)	FOOTAGE
3-12-96	B 5-23-28	660 N / 1980 E

API NO.	POOL
30-015-23986	Loving; Morrow, North

1) Fill up liner w/85 sxs. cement. (Tag)
2) Displace hole w/plugging mud.
3) 200' cmt plug 9270-9370'.
4) 200' cmt plug 5993-5893'.
5) Pf/ sqz holes at 2650', 75 sx shoe plug below retainer
6) Pf/ sqz holes at 650', 7" retainer at 600', cmt annulus to surface.
7) Circ cmt inside 7" to surface.

CASING RECORD:

7" Casing est. circ. cement.
4½" liner est. Top cmt.

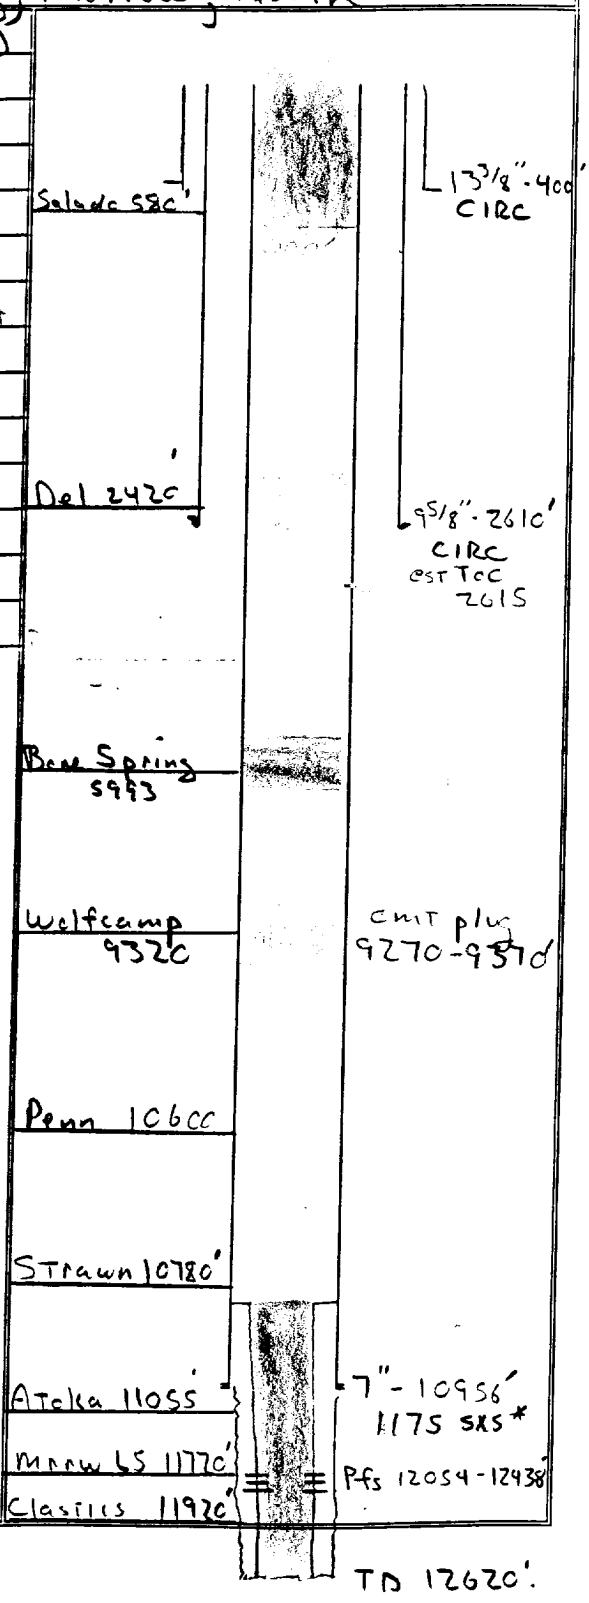

4½" Liner set at 10681 to 12620', cmt w/375 sxs.