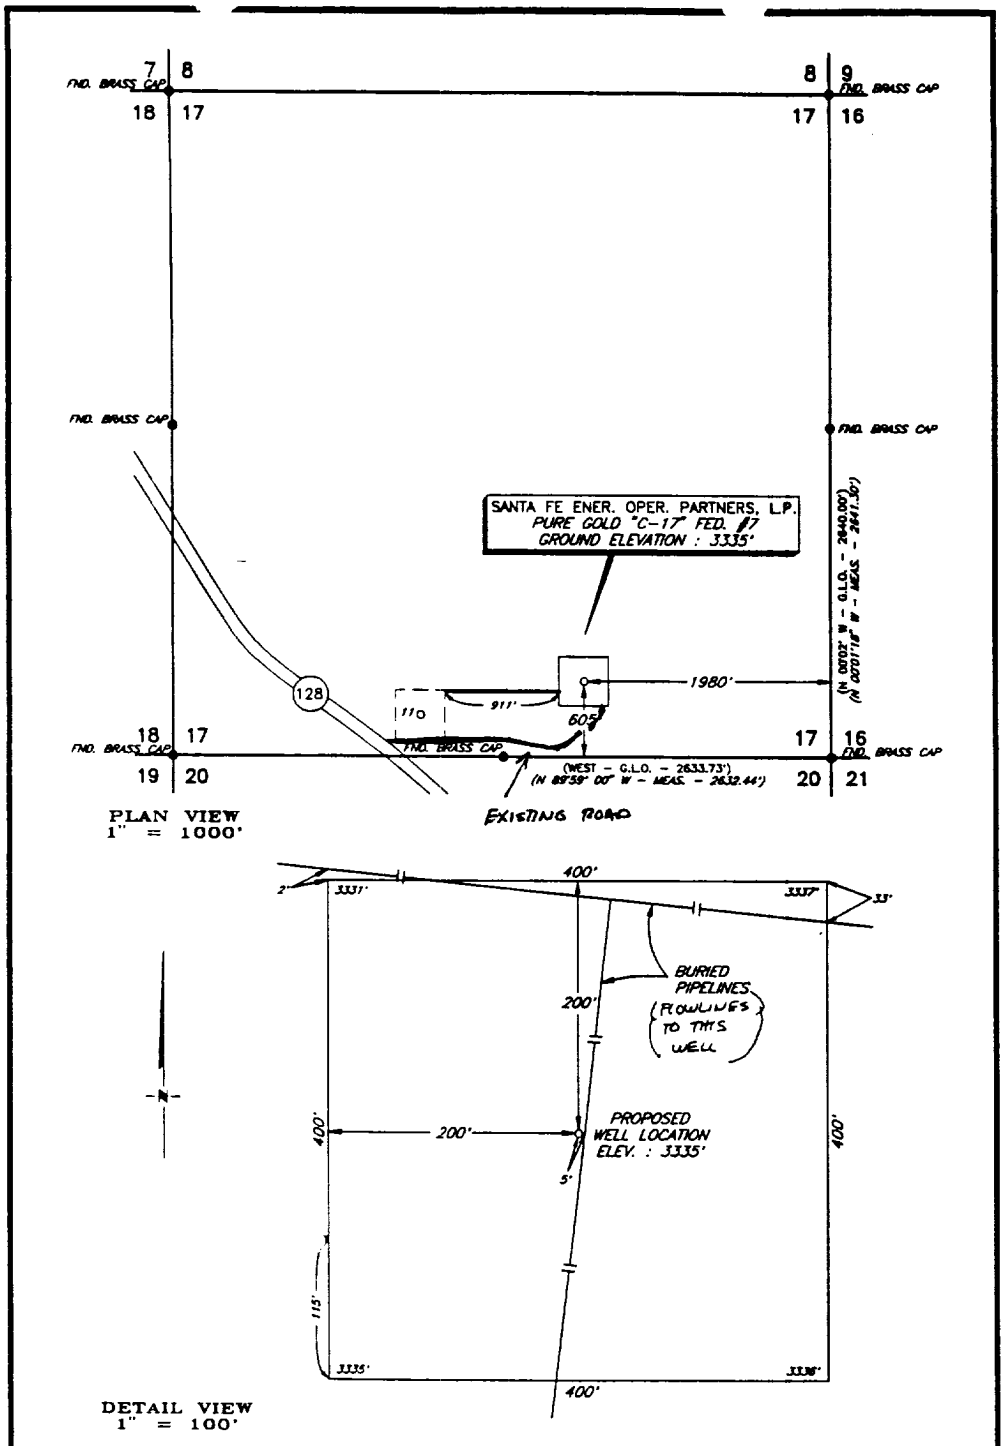

NO.	REVISION	DATE	BY

SURVEYED BY:	R.J.O.
DRAWN BY:	C.L.S.
APPROVED BY:	L.W.B.

SANTA FE ENER. OPER. PARTNERS, L.P.
MIDLAND, TEXAS

SURVEYING AND MAPPING BY
TOPOGRAPHIC LAND SURVEYORS
MIDLAND, TEXAS

SCALE: AS SHOWN
DATE: SEPTEMBER 30, 1993
JOB NO.: 99305

48 SE

SHEET : 1 OF 1

EXHIBIT F - FLOWLINE ROUTE

SANTA FE ENERGY OPERATING PARTNERS,L.P.
PURE GOLD C-17 FEDERAL NO. 7
605' FSL & 1980' FEL
SEC.17, T23S, R31E
EDDY COUNTY,NEW MEXICO