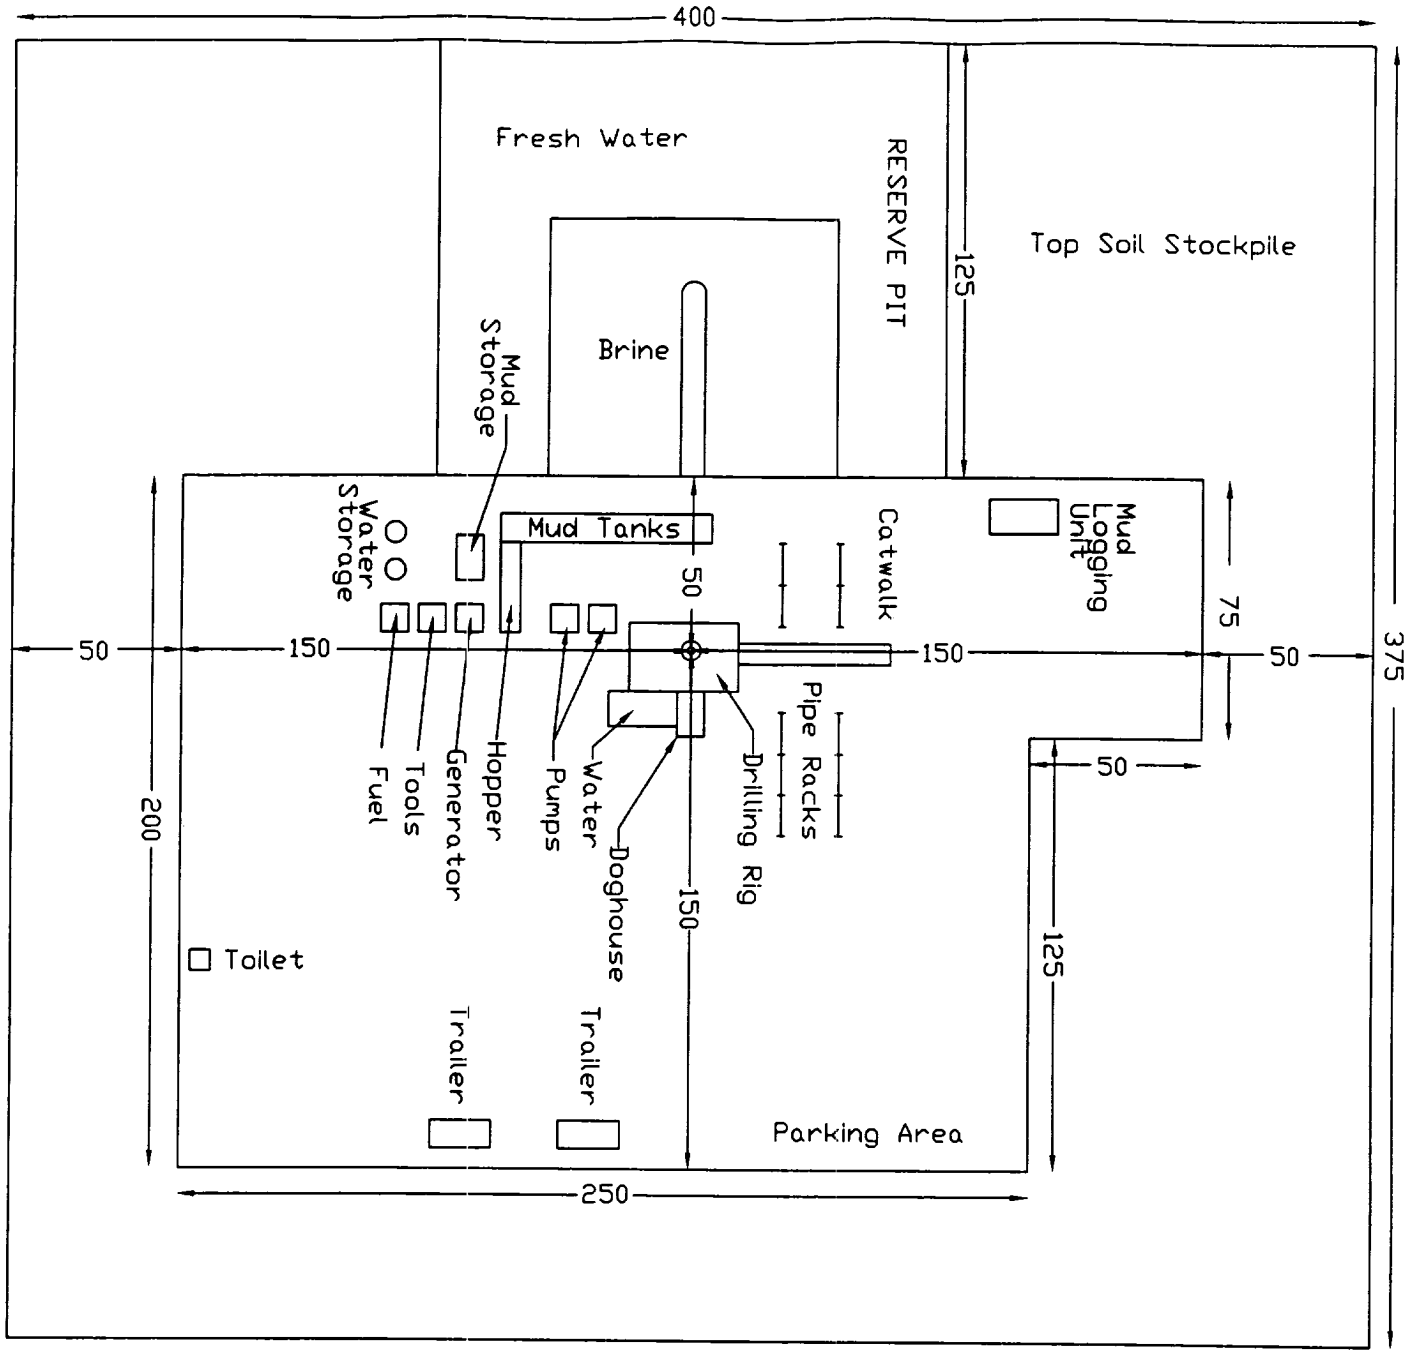

ELEV 3435

N

File: 11K-11

devon

INGLE WELLS (DELAWARE) FIELD

EDDY COUNTY, NEW MEXICO

DRILLING RIG LAYOUT AND ELEVATIONS

BARCLAY-11K FED-11

EXHIBIT 6

Scale in Feet

25 0 25 50 75 100

6/97