RECEIVED

DEC 20 '89

O. C. D.
ARTESIA, OFFICE

CRW-SWD, INC.
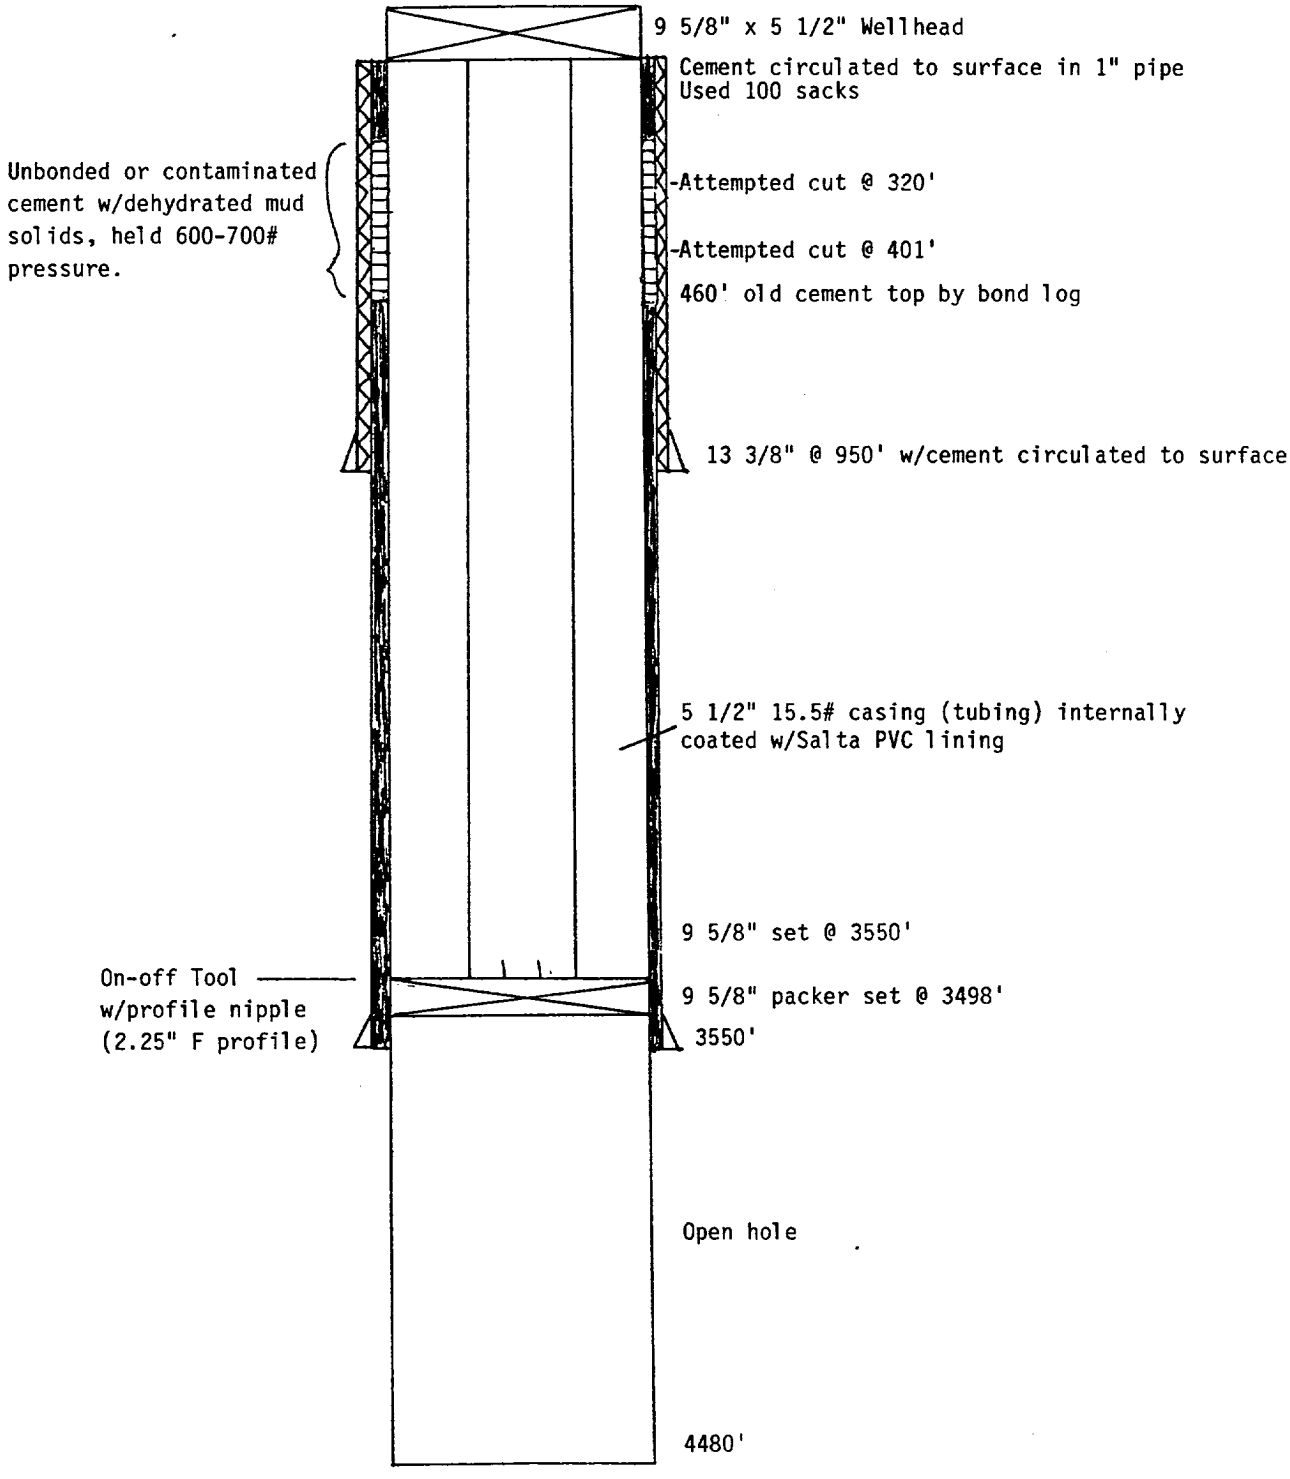
FEDERAL AZ #1
WELL DIAGRAM