SECTION 5, TOWNSHIP 24 SOUTH, RANGE 30 EAST, N.M.P.M., EDDY COUNTY, NEW MEXICO.

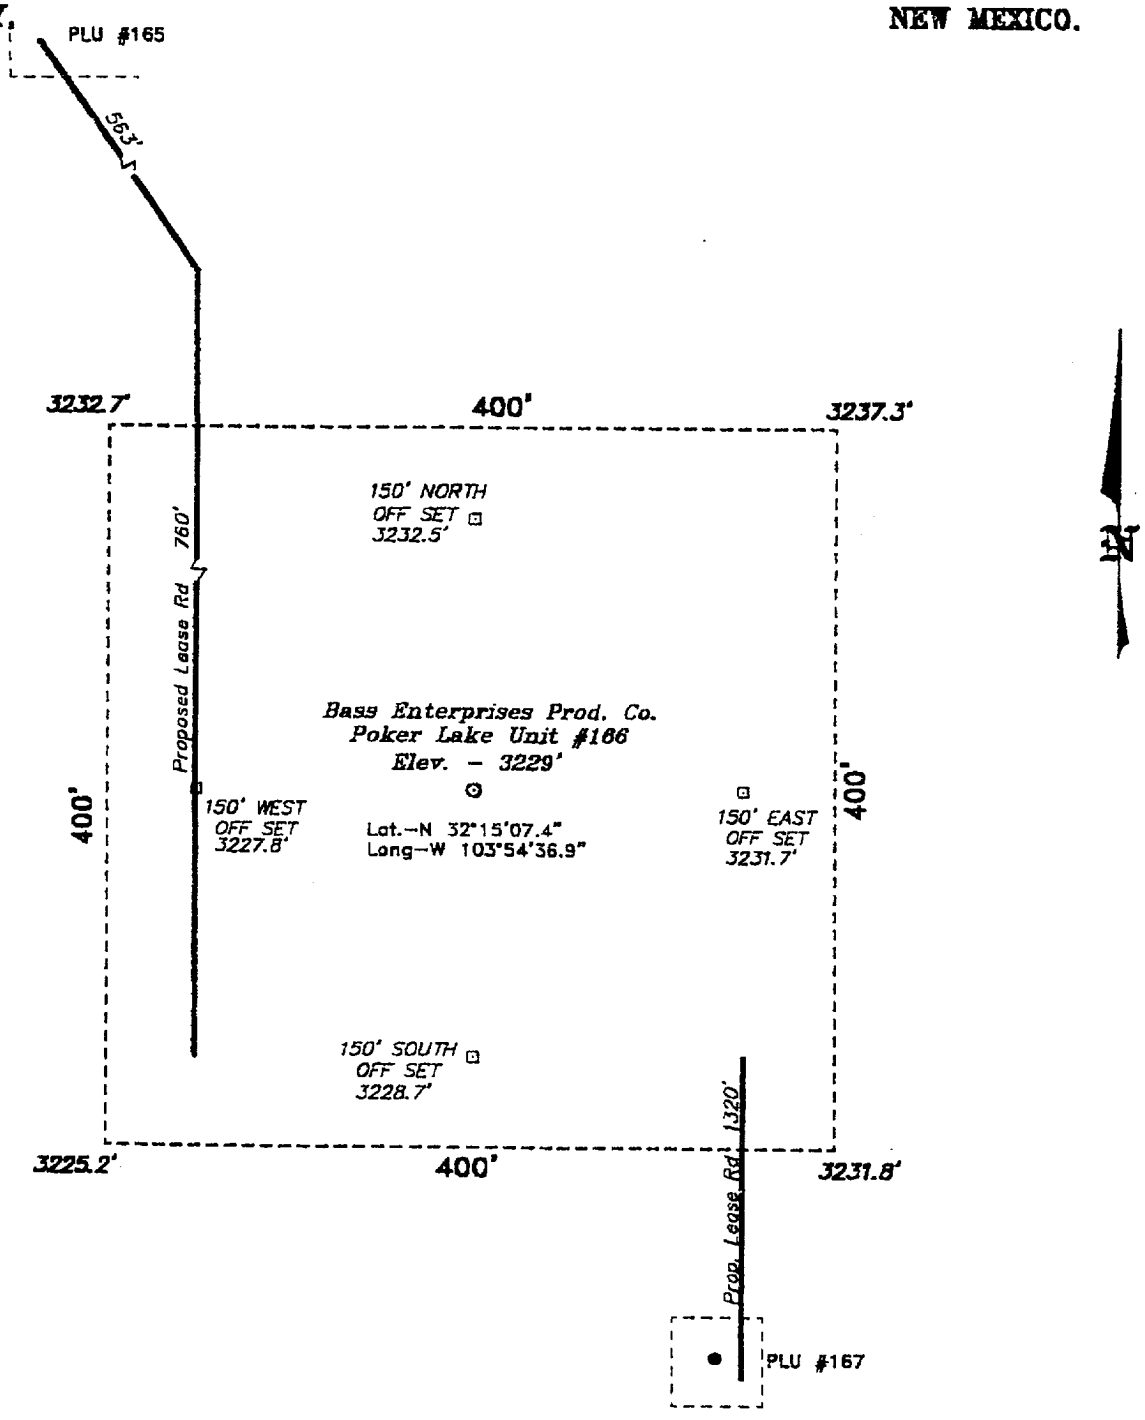

100 0 100 200 FEET

SCALE: 1" = 100'

DIRECTIONS TO LOCATION:

FROM THE JUNCTION OF STATE HWY 128 & CO. RD. 793, GO SOUTH AND WEST ON CO. RD. 793 APPROX. 4.0 MILES TO A LEASE ROAD; THENCE SOUTH ON LEASE ROAD APPROX. 2.5 MILES TO A POINT WHICH LIES APPROX. 1.0 MILE WEST OF THE PROPOSED WELL LOCATION.

BASIN SURVEYS P.O. BOX 1786 – HOBBS, NEW MEXICO

W.O. Number: 0459	Drawn By: K. GOAD
Date: 08-23-2000	Disk: KJG #122 – 0459A.DWG

BASS ENTERPRISES PRODUCTION CO.

REF: Poker Lake Unit No. 166 / Well Pad Topo

THE POKER LAKE UNIT No. 166 LOCATED 660' FROM THE NORTH LINE AND 660' FROM THE WEST LINE OF SECTION 5, TOWNSHIP 24 SOUTH, RANGE 30 EAST, N.M.P.M., EDDY COUNTY, NEW MEXICO.

Survey Date: 08-21-2000 | Sheet 1 of 1 Sheets