SECTION 6, TOWNSHIP 24 SOUTH, RANGE 30 EAST, N.M.P.M., NEW MEXICO.
EDDY COUNTY,

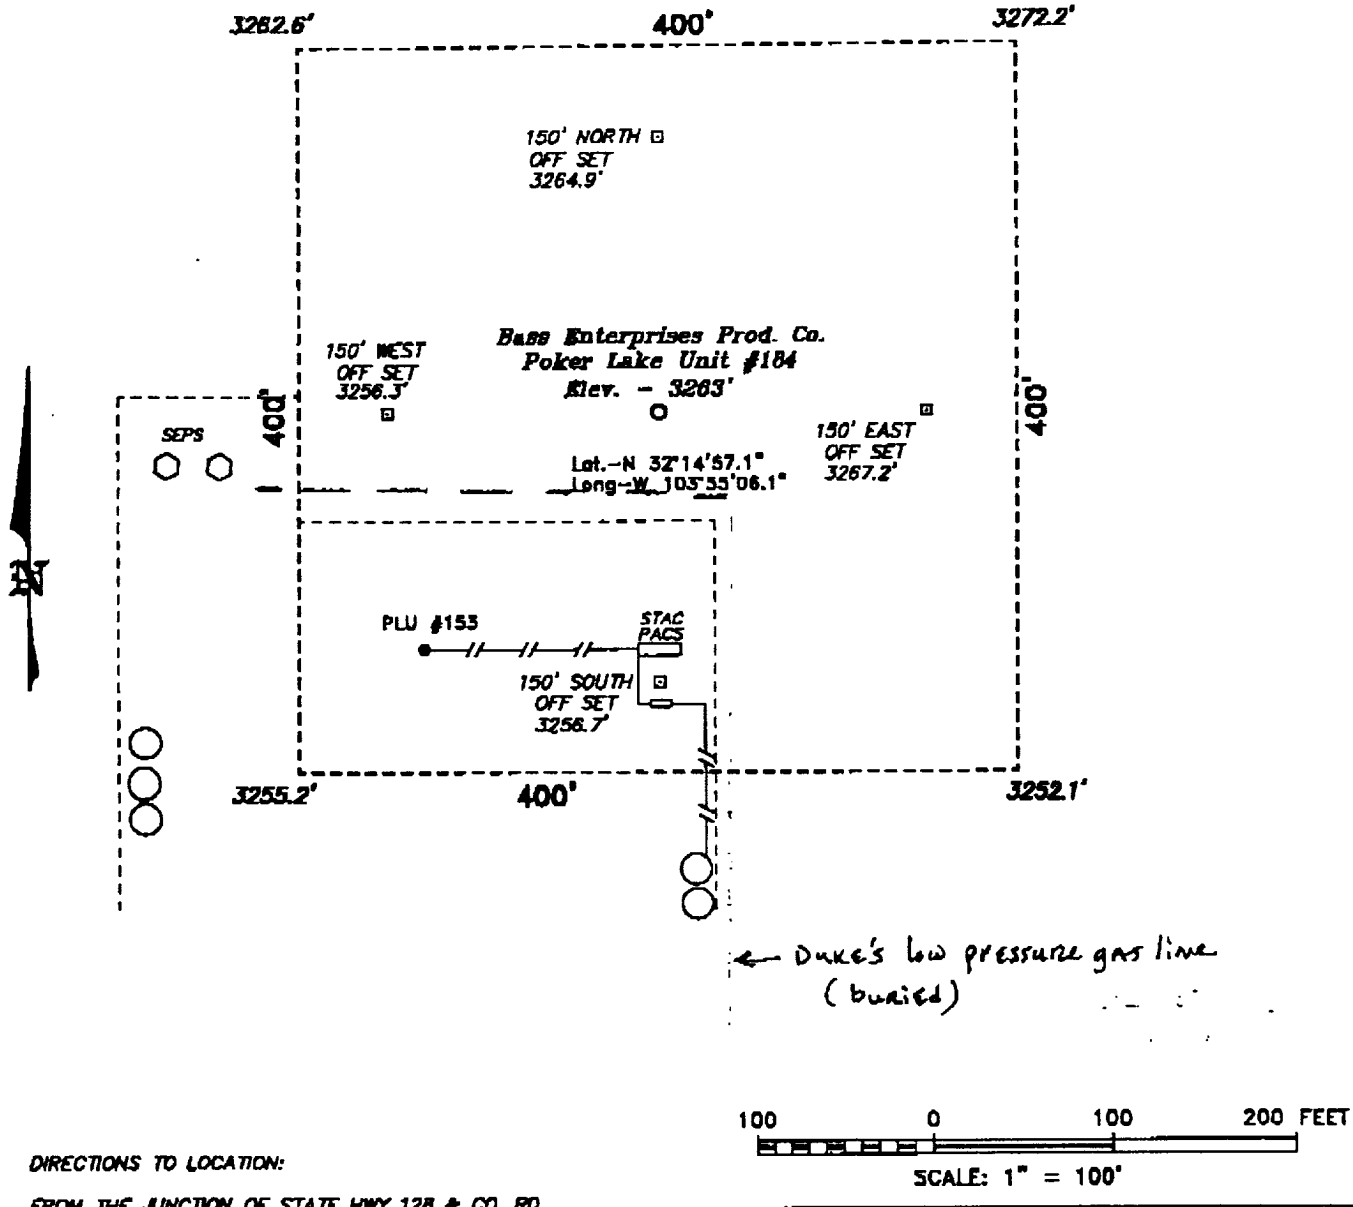

100 0 100 200 FEET

SCALE: 1" = 100'

DIRECTIONS TO LOCATION:

FROM THE JUNCTION OF STATE HWY 128 & CO. RD. 793, GO SOUTH AND WEST ON CO. RD. 793 APPROX. 4.0 MILES TO A LEASE ROAD; THENCE SOUTH ON LEASE ROAD APPROX. 3.5 MILES TO A PROPOSED LEASE ROAD WHICH LIES 1056 FEET WEST OF THE PROPOSED WELL LOCATION.

BASS ENTERPRISES PRODUCTION CO.

REF: Poker Lake Unit No. 184 / Well Pad Topo

THE POKER LAKE UNIT No. 184 LOCATED 1700' FROM THE NORTH LINE AND 1850' FROM THE EAST LINE OF SECTION 6, TOWNSHIP 24 SOUTH, RANGE 30 EAST, N.M.P.M., EDDY COUNTY, NEW MEXICO.

BASIN SURVEYS P.O. BOX 1786 – HOBBS, NEW MEXICO

W.O. Number: 1427	Drawn By: K. GOAD	
Date: 05-10-2001	Disk: KJG CD#5 - 1427A.DWG	Survey Date: 05-08-2001

Sheet 1 of 1 Sheets