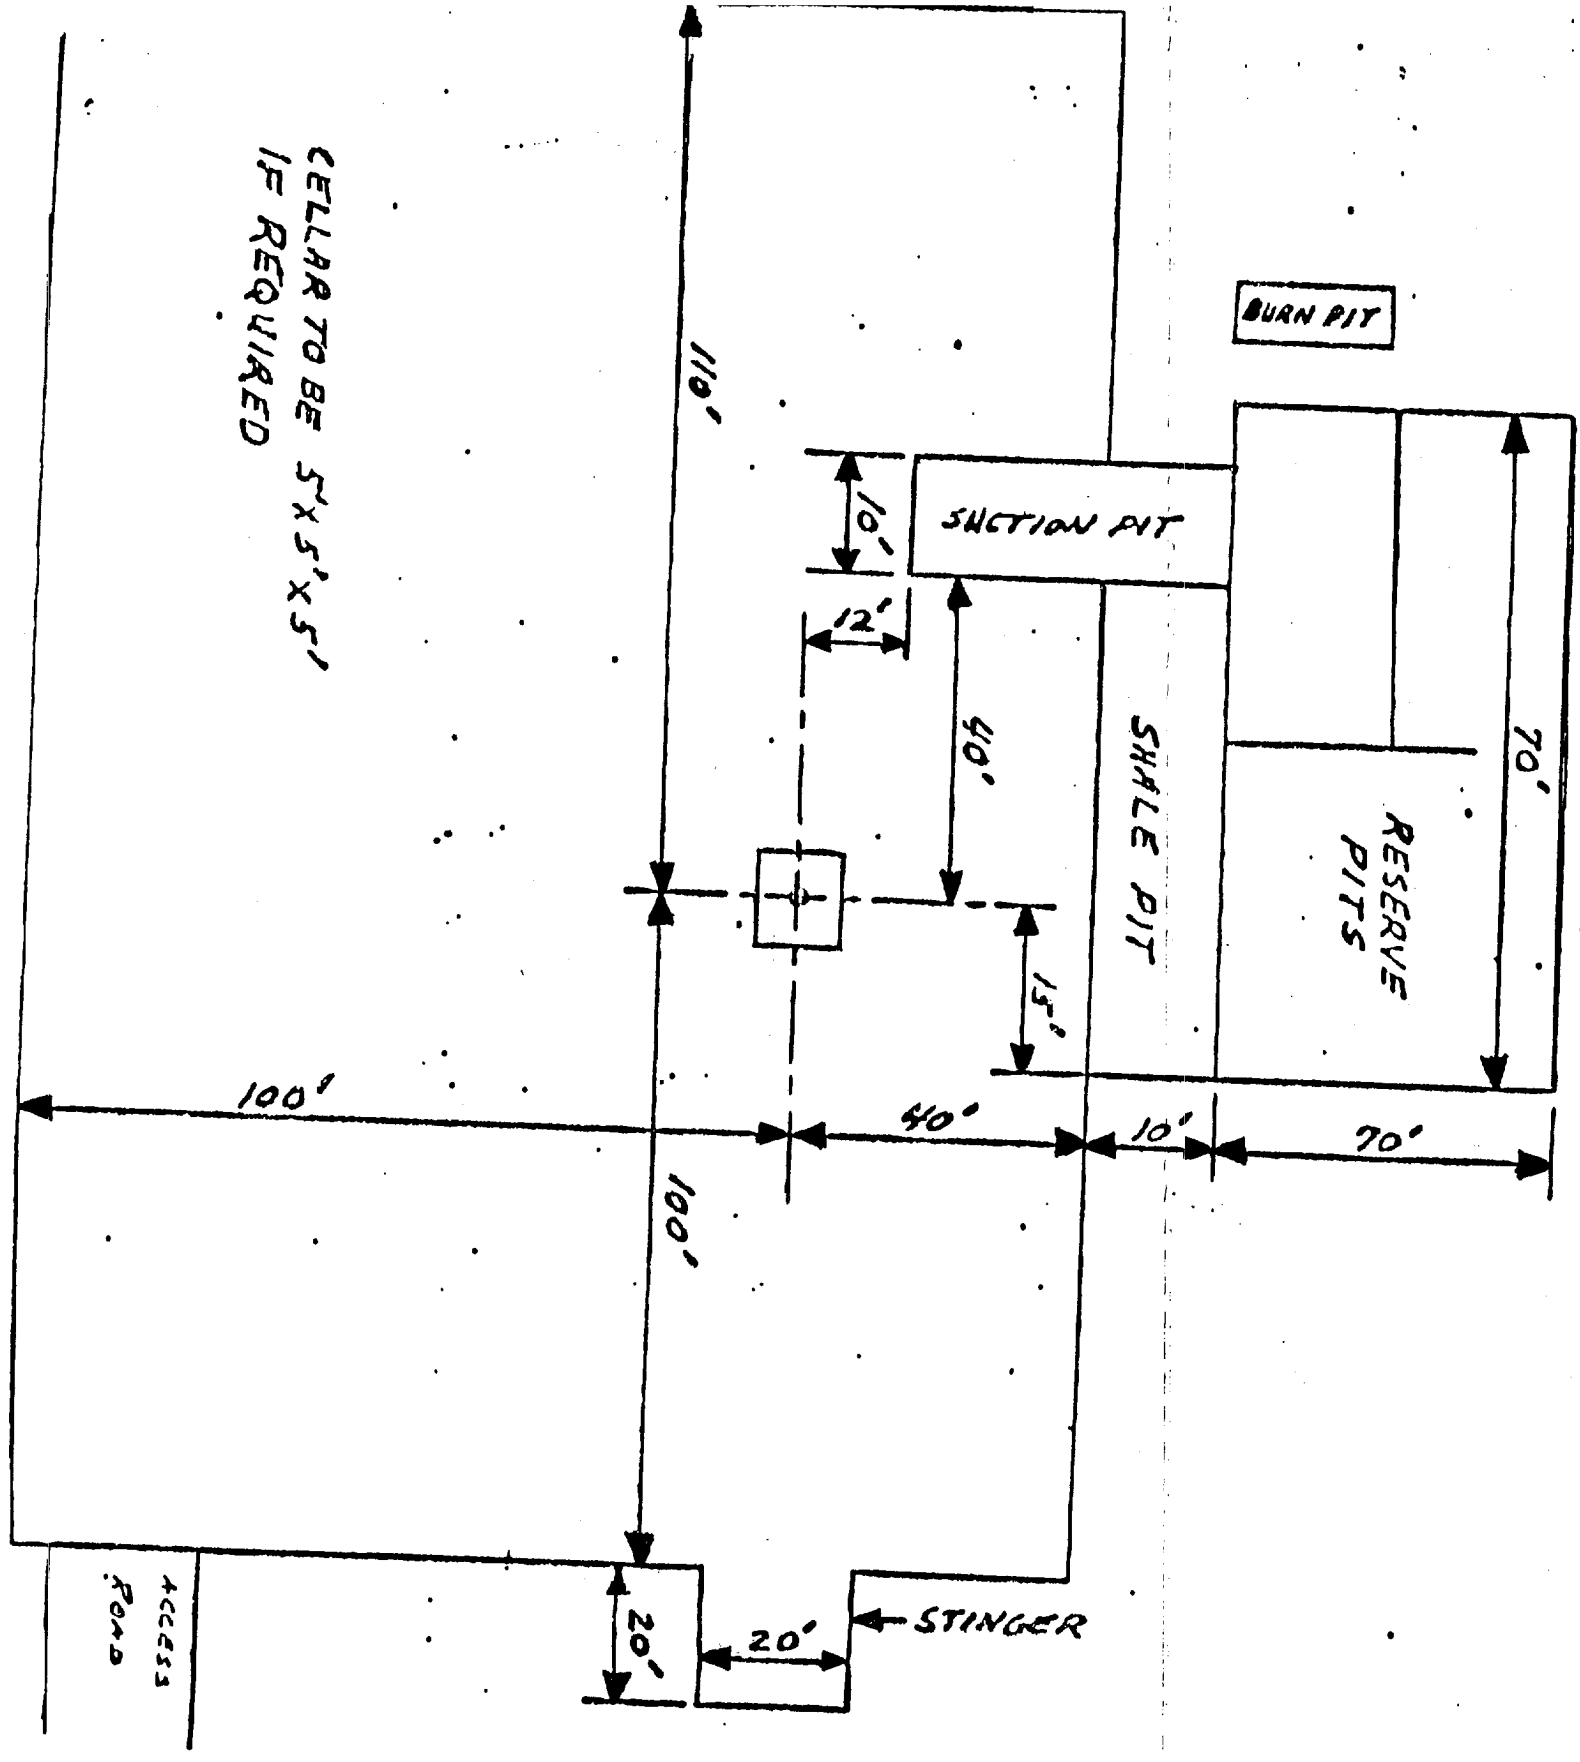

EXHIBIT "D"
Hondo Oil & Gas Company
H. E. West "B" #44
Rig Layout