Hilcorp Energy Company

Current Schematic

OCD Received
7/30/2020

Well Name: AZTEC COM 4 #2H

API / UWI	Surface Legal Location	Field Name	Route	State/Province	Well Configuration Type
3004535689	J-2-30N-11W		0304	NEW MEXICO	Vertical

Ground Elevation (ft)	Original KB/RT Elevation (ft)	KB-Ground Distance (ft)	KB-Casing Flange Distance (ft)	KB-Tubing Hanger Distance (ft)
5,831.00	5,842.00	11.00		

Vertical, Original Hole, 7/30/2020 2:25:21 PM

MD (ftKB)	TVD (ftKB)
11.2	11.2
314.0	313.9
315.0	314.9
320.9	320.8
649.9	649.5
950.1	942.7
1,069.9	1,058.5
1,519.0	1,497.7
1,711.0	1,689.0
2,041.0	2,009.3
2,501.0	2,315.1
2,649.9	2,342.2
2,650.9	2,342.3
2,657.2	2,342.6
2,667.0	2,343.1
2,668.0	2,343.2
2,676.8	2,343.6
2,678.1	2,343.7
2,683.1	2,344.0
2,684.1	2,344.0
2,710.0	2,344.6
2,711.0	2,344.6
2,955.1	2,339.5
3,001.0	2,338.2
3,002.0	2,338.2
3,293.0	2,338.5
3,294.0	2,338.5
3,538.1	2,333.7
3,539.0	2,333.7
3,827.1	2,334.0
3,828.1	2,334.0
4,116.1	2,331.0
4,117.1	2,331.0
4,408.1	2,326.5
4,409.1	2,326.5
4,653.9	2,324.6
4,654.9	2,324.6
4,930.1	2,321.9
4,940.0	2,321.8
5,172.9	2,317.8
5,232.9	2,318.0
5,233.9	2,318.0
5,294.0	2,317.8
5,294.9	2,317.8
5,304.1	2,317.8
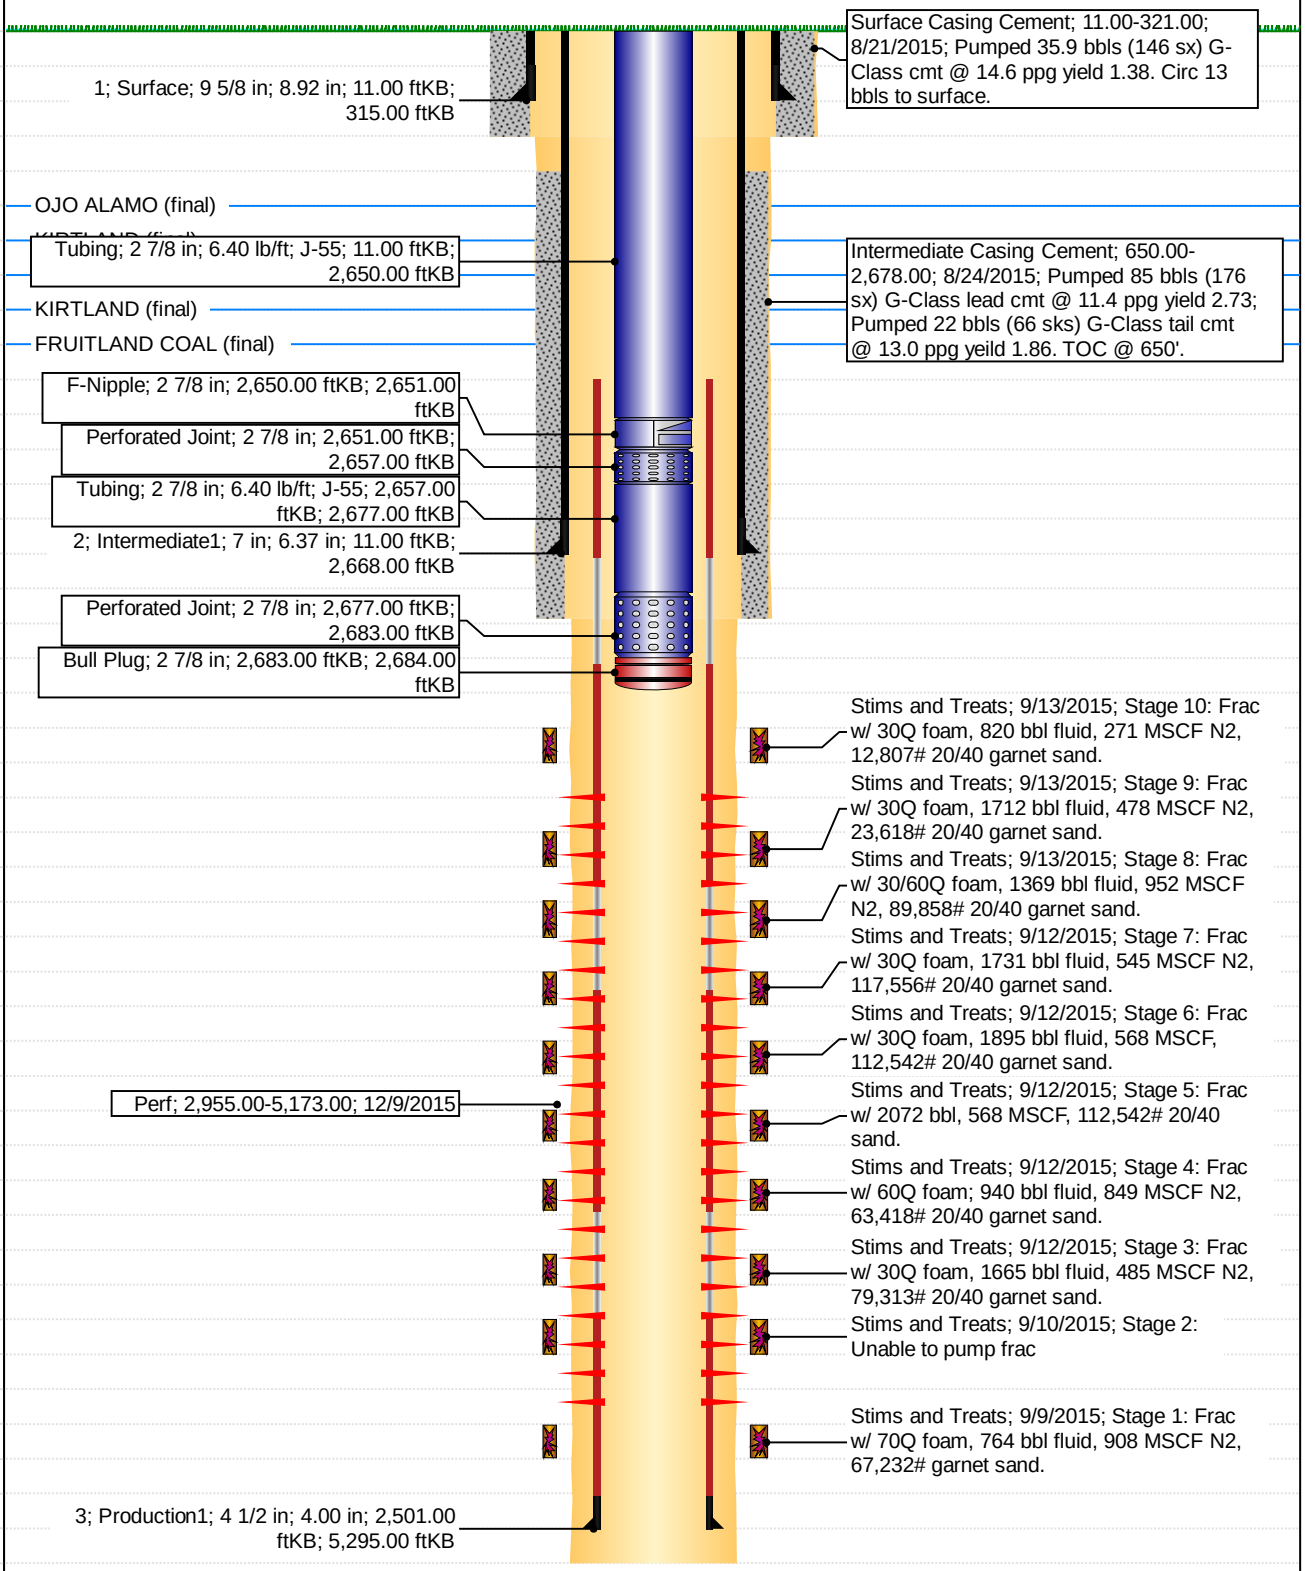
Vertical schematic (actual)