Hilcorp Energy Company

Current Schematic - Version 3

OCD Received
8/26/2020

Well Name: SAN JUAN 30-6 UNIT #41

API / UWI	Surface Legal Location	Field Name	Route	State/Province	Well Configuration Type
3003918201	013-030N-006W-M	BLANCO MESAVERDE (PRORATED GAS	1201	NEW MEXICO	

Ground Elevation (ft)	Original KB/RT Elevation (ft)	KB-Ground Distance (ft)	KB-Casing Flange Distance (ft)	KB-Tubing Hanger Distance (ft)
6,171.00	6,181.00	10.00		
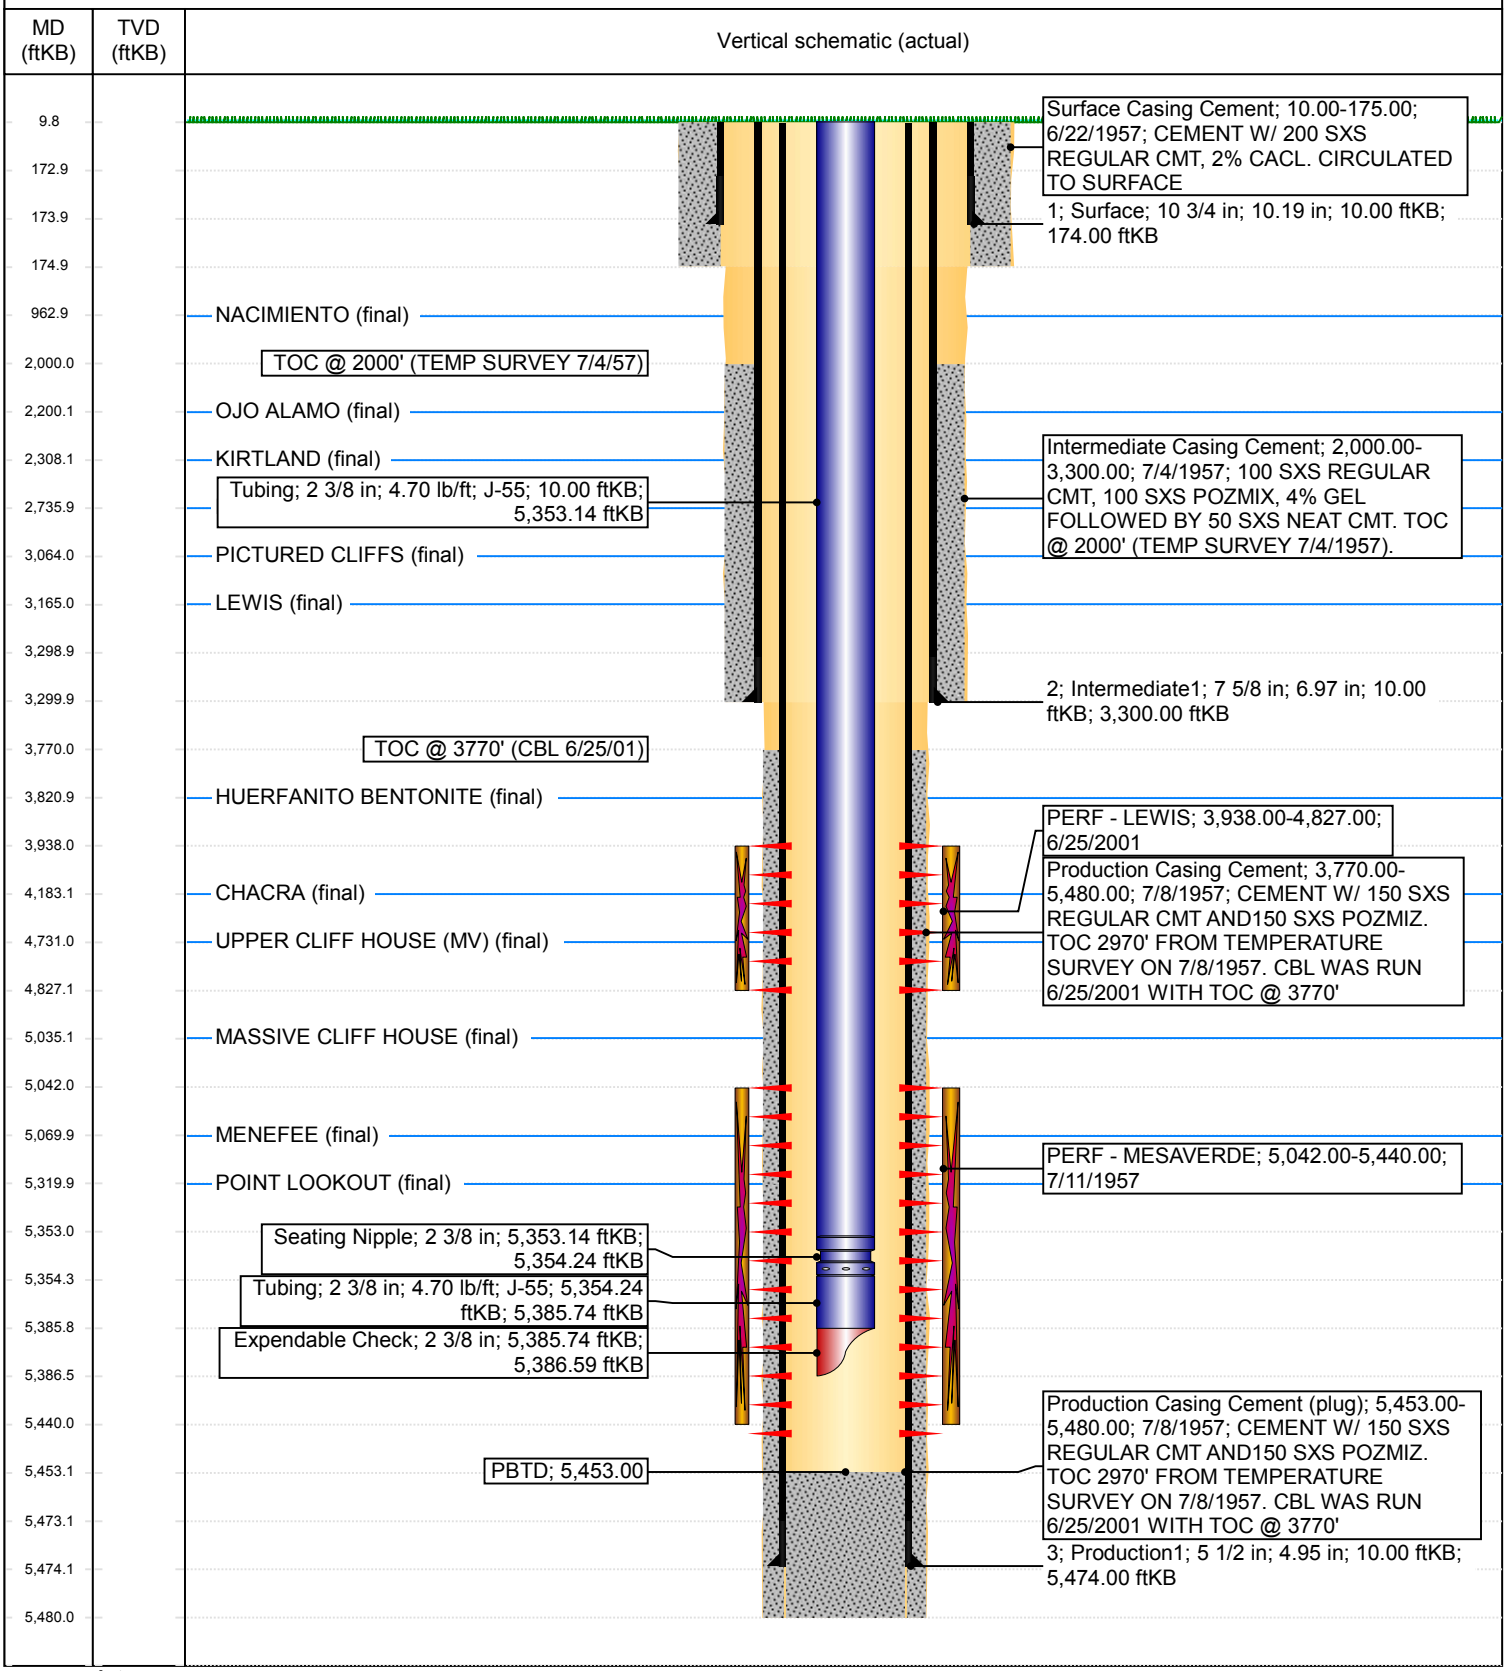
Original Hole, 8/26/2020 6:08:31 AM