Hilcorp Energy Company

Current Schematic

OCD Received 9/9/2020

Well Name: SAN JUAN 32-8 UNIT #17C

API / UWI	Surface Legal Location	Field Name	Route	State/Province	Well Configuration Type
3004533681	023-031N-008W-F	MV	0406	NEW MEXICO	Vertical

Ground Elevation (ft)	Original KB/RT Elevation (ft)	KB-Ground Distance (ft)	KB-Casing Flange Distance (ft)	KB-Tubing Hanger Distance (ft)
6,555.00	6,570.00	15.00		

Vertical, Original Hole, 9/9/2020 2:54:57 PM

MD (ftKB)	TVD (ftKB)
14.8	
15.1	
16.1	
17.1	
18.4	
19.7	
35.1	
58.1	
78.4	
198.2	
228.7	
229.3	
234.9	
2,289.0	
2,399.9	
2,600.1	
3,132.9	
3,133.9	
3,134.8	
3,151.9	
3,178.1	
3,179.1	
3,190.0	
3,200.1	
3,451.1	
3,629.9	
4,291.3	
4,301.5	
4,613.8	
4,616.1	
5,000.0	
5,020.0	
5,022.0	
5,045.9	
5,065.9	
5,438.0	
5,440.0	
5,480.0	
5,482.0	
5,512.1	
5,671.6	
5,673.6	
5,704.7	
5,705.7	
5,706.0	
5,747.0	
5,992.1	
6,028.9	
6,038.1	
6,038.7	
6,040.0	
6,080.1	
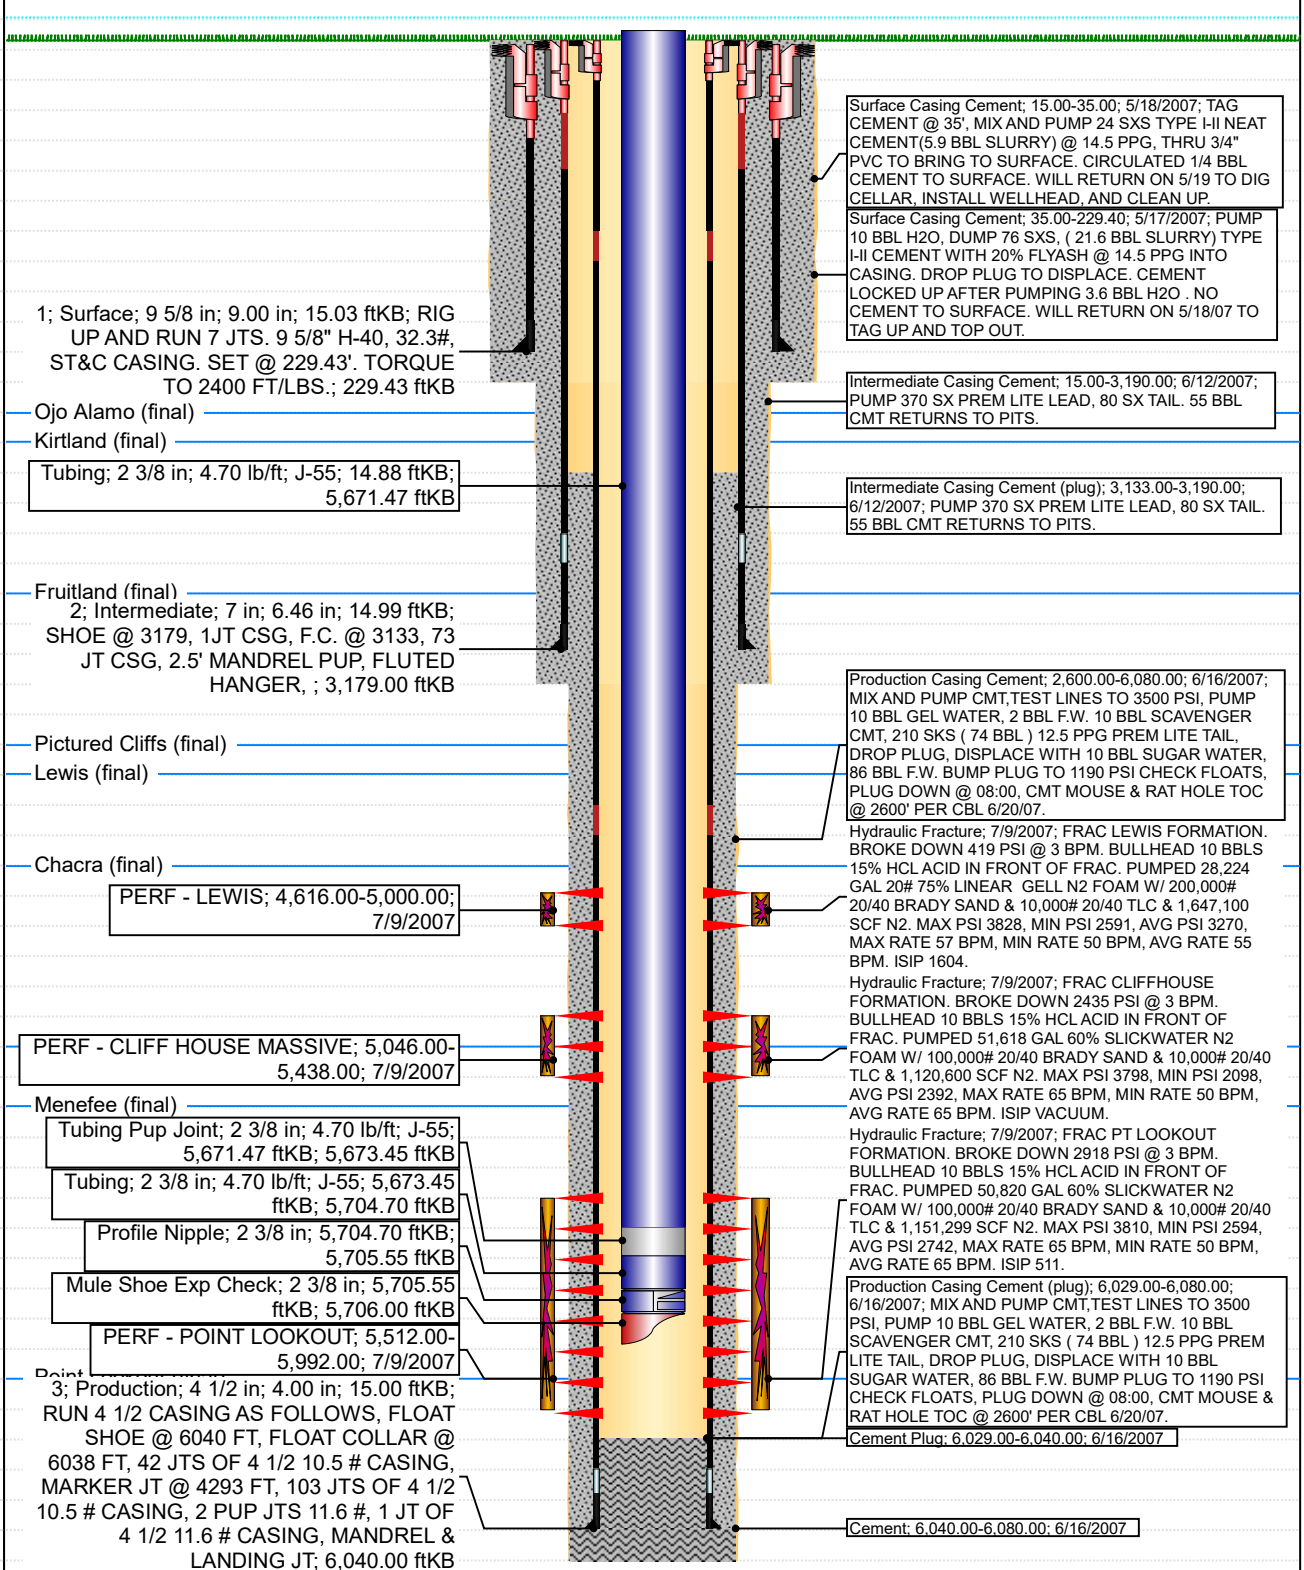
Vertical schematic (actual)