Schematic Regulatory

ConocoPhillips

STATE GAS COM A #1N

District	Field Name	County	State/Province	API / UWI
NORTH	MV/DK COM	SAN JUAN	NEW MEXICO	3004535184

Original Spud Date	Surface Legal Location	East/West Distance (ft)	East/West Reference	North/South Distance (ft)	North/South Reference
1/16/2012	036-031N-012W-J	2,250.00	FEL	1,805 00	FSL

Well Config: VERTICAL - Original Hole, 3/26/2012 8:19:30 AM

RCVD MAR 28 '12
OIL CONS. DIV.
DIST. 3

Schematic - Actual

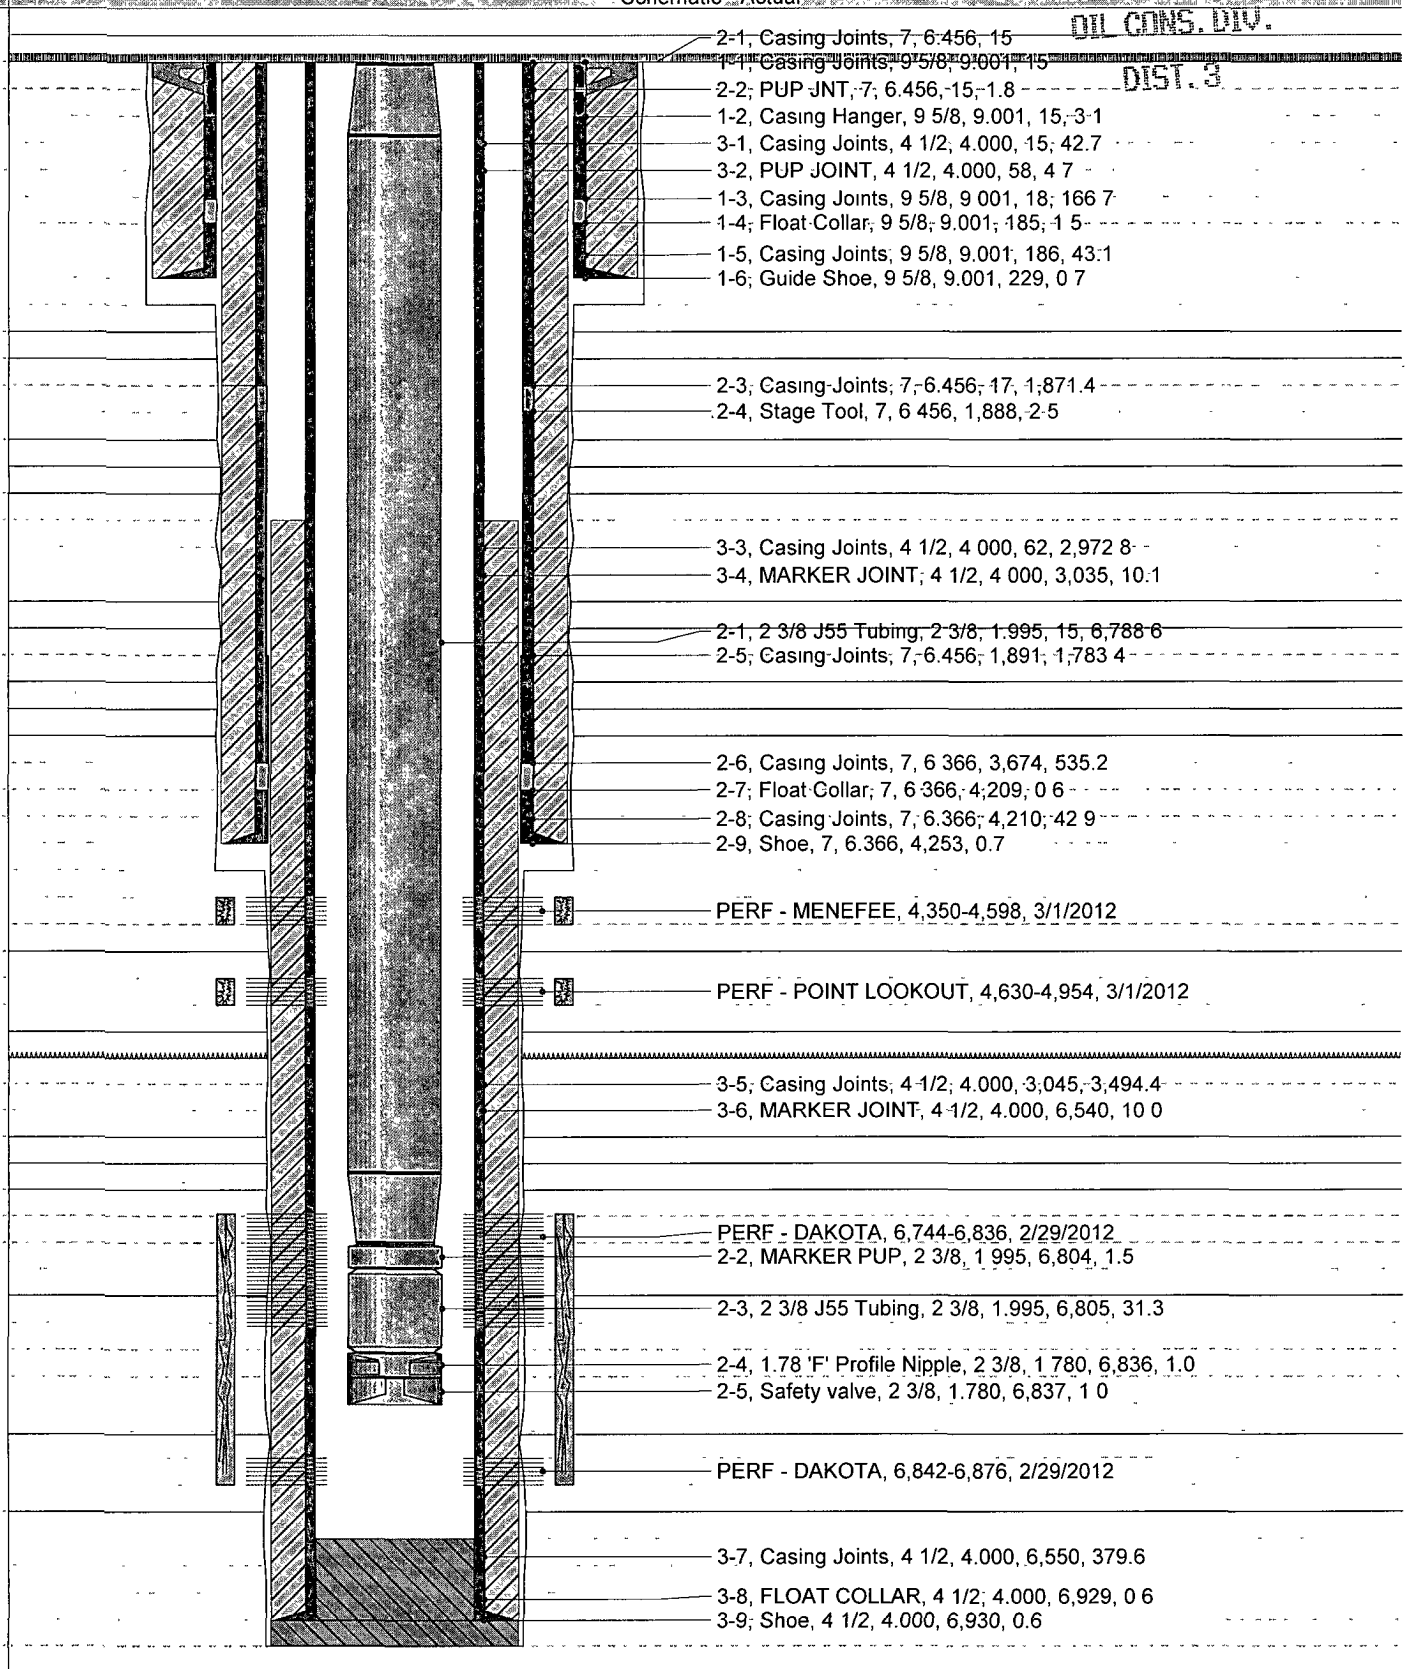

Report Printed: 3/26/2012