Current Schematic

ConocoPhillips

Well Name: LINDRITH B UNIT #23

API/UWI	Surface Legal Location	Field Name	License No.	State/Province	Well Configuration Type
3003923037	NMPM-24N-03W-16-G	DK		NEW MEXICO	Vertical

Ground Elevation (ft)	Original KB/RT Elevation (ft)	KB-Ground Distance (ft)	KB-Casing Flange Distance (ft)	KB-Tubing Hanger Distance (ft)
6,927.00	6,939.00	12.00	6,939.00	6,939.00

Vertical - Original Hole, 3/4/2014 9:06:31 AM

Formation Tops | MD (ftKB) | Vertical schematic (actual)

OIL CONS. DIV DIST. 3

MAR 18 2014

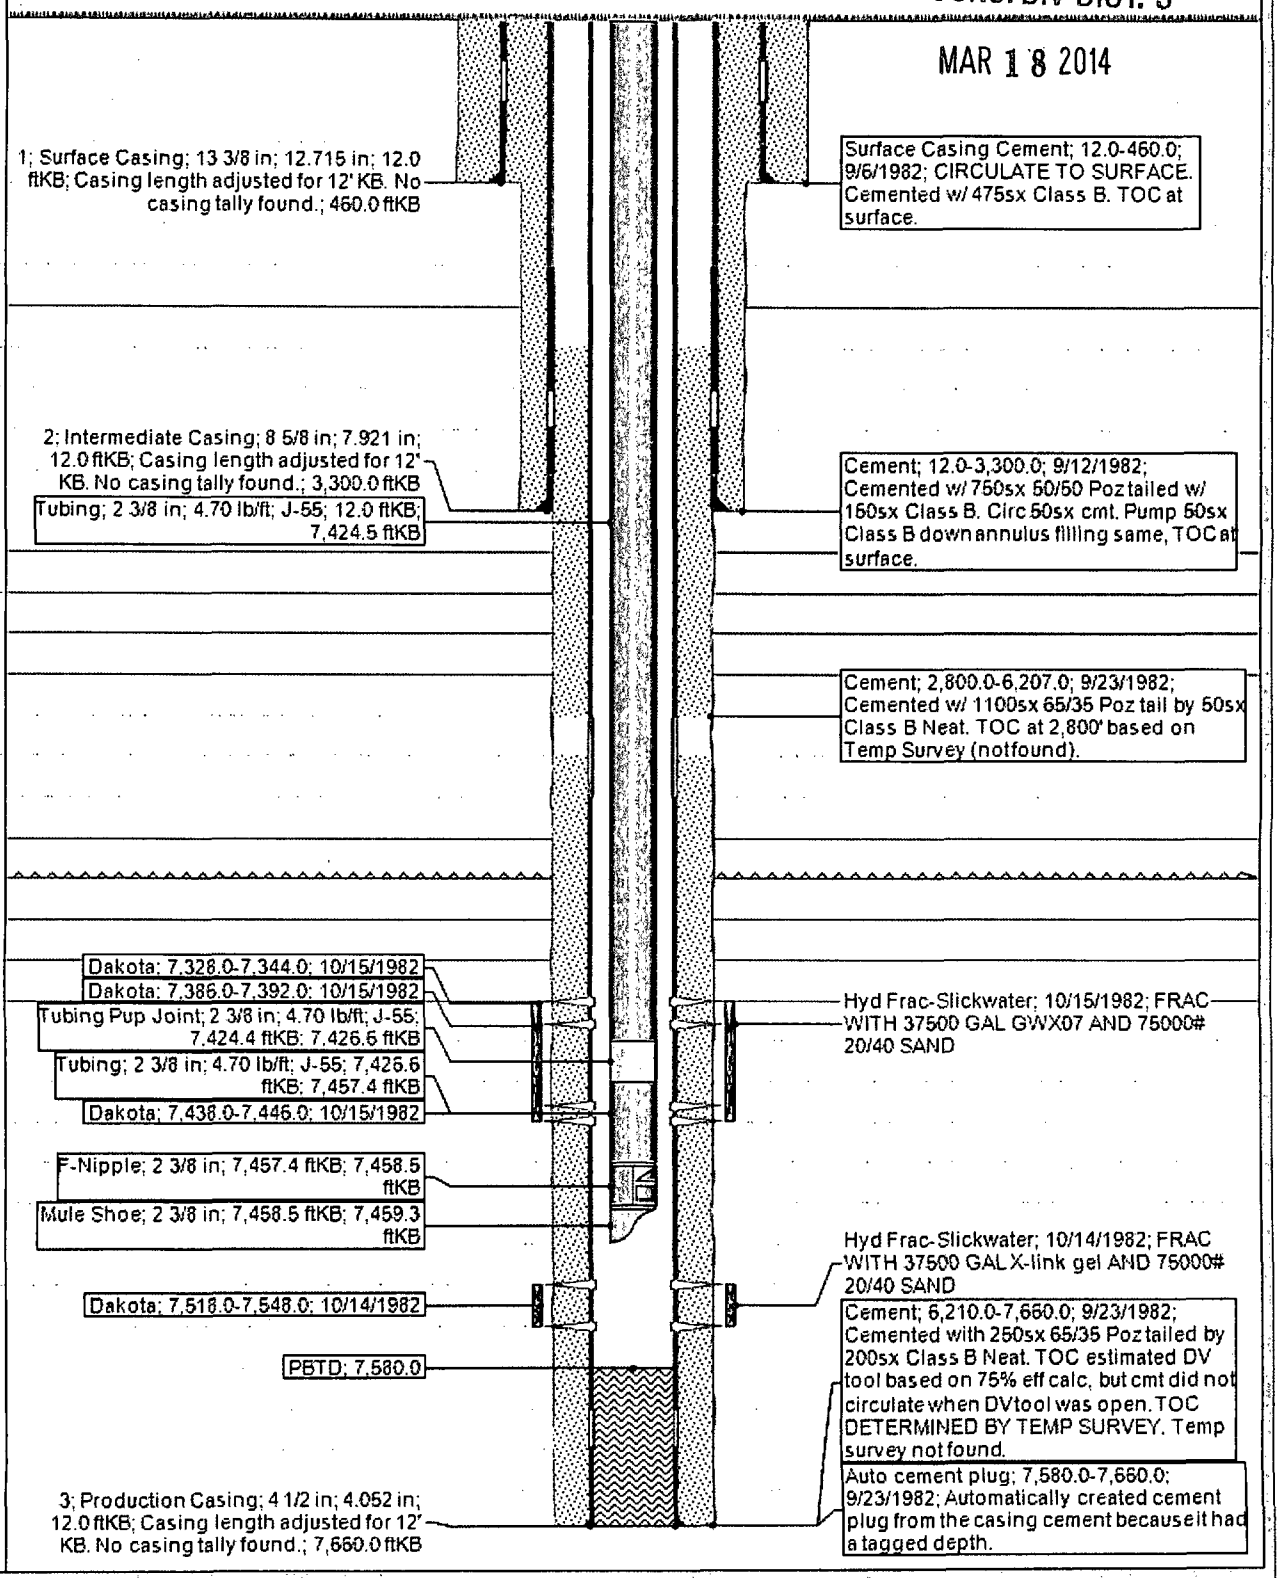

Report Printed: 3/4/2014