Current Schematic

ConocoPhillips

Well Name: SAN JUAN 28-5 UNIT #35N

API/UWI	Surface Legal Location	Field Name	License No.	State/Province	Well Configuration Type
3003929570	019-028N-005W-P	BLANCO MESAVERDE (PRORATED...		NEW MEXICO	

Ground Elevation (ft)	Original KB/RT Elevation (ft)	KB-Ground Distance (ft)	KB-Casing Flange Distance (ft)	KB-Tubing Hanger Distance (ft)
6,631.00	6,643.00	12.00	6,643.00	6,643.00

Original Hole, 3/25/2014 12:31:24 PM

MD (ftKB)	Formation Tops
12.1	
13.1	
14.4	
19.0	
159.4	
160.4	
162.1	
500.0	
1,050.4	
1,553.9	
2,622.0	
2,700.1	
2,759.9	OJO ALA...
2,890.1	KIRTLAND
3,075.1	
3,075.4	
3,225.0	FRUITLA...
3,455.1	PICTUR...
3,709.3	
3,709.6	
3,745.0	
3,748.7	
3,757.9	
4,059.4	
4,059.9	
4,418.0	CHACRA
4,418.0	
4,914.0	
5,024.9	CLIFFH...
5,028.9	
5,267.1	MENEFEE
5,293.9	
5,433.9	
5,547.0	POINT L...
6,013.1	
6,165.0	MANCOS
6,626.1	GALLUP
7,443.9	
7,457.0	
7,584.0	GREEN...
7,622.0	GRANE...
7,657.0	DAKOTA
7,665.0	
7,722.1	
7,724.1	
7,755.6	
7,756.2	
7,757.2	
7,785.1	
7,810.0	
7,865.1	
7,873.0	
7,876.0	
7,876.6	
7,879.3	
7,879.6	
7,879.9	

Vertical schematic (actual)

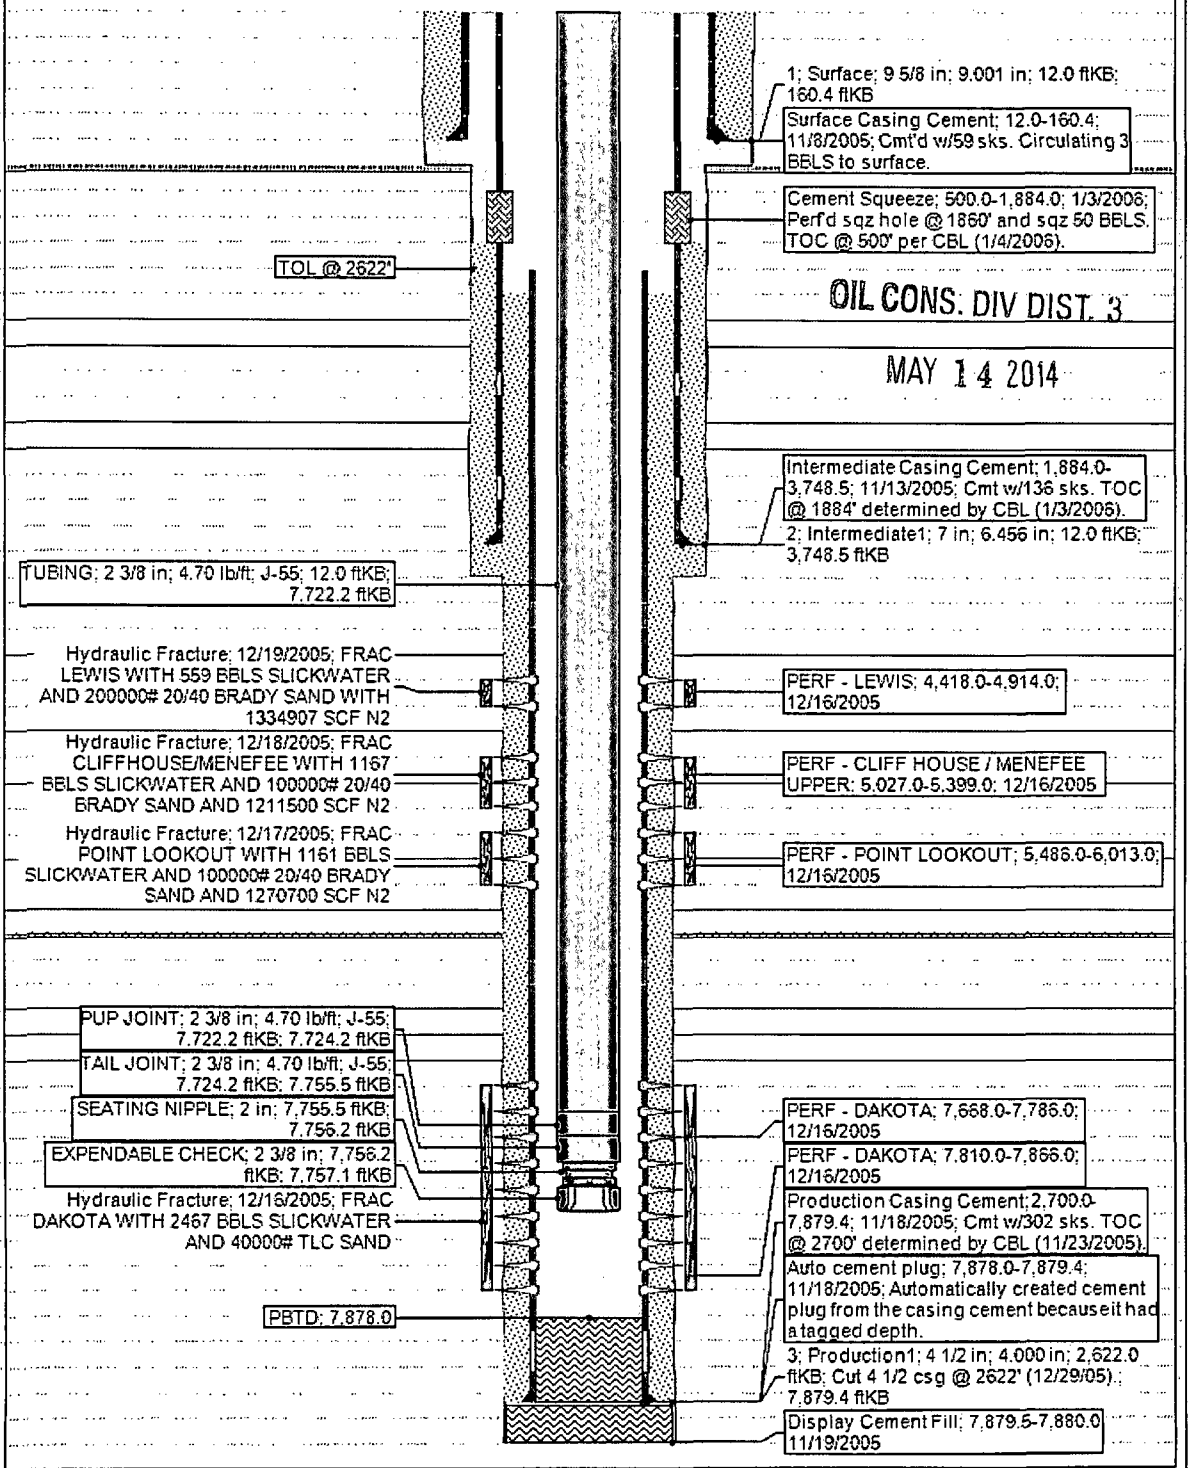

OIL CONS. DIV DIST. 3

MAY 14 2014

Report Printed: 3/25/2014