OIL CONS. DIV DIST. 3

JUN 03 2015

Current Schematic

ConocoPhillips

Well Name: SAM COOLEY #1

API / UWI	Surface Legal Location	Field Name	License No.	State/Province	Well Configuration Type
3004509671	NMPM-30N-11W-9-L	DK		NEW MEXICO	Vertical

Ground Elevation (ft)	Original KB/RT Elevation (ft)	KB-Ground Distance (ft)	KB-Casing Flange Distance (ft)	KB-Tubing Hanger Distance (ft)
5,582.00	5,595.00	13.00	5,595.00	5,595.00

Vertical - Original Hole, 5/26/2015 10:45:56 AM

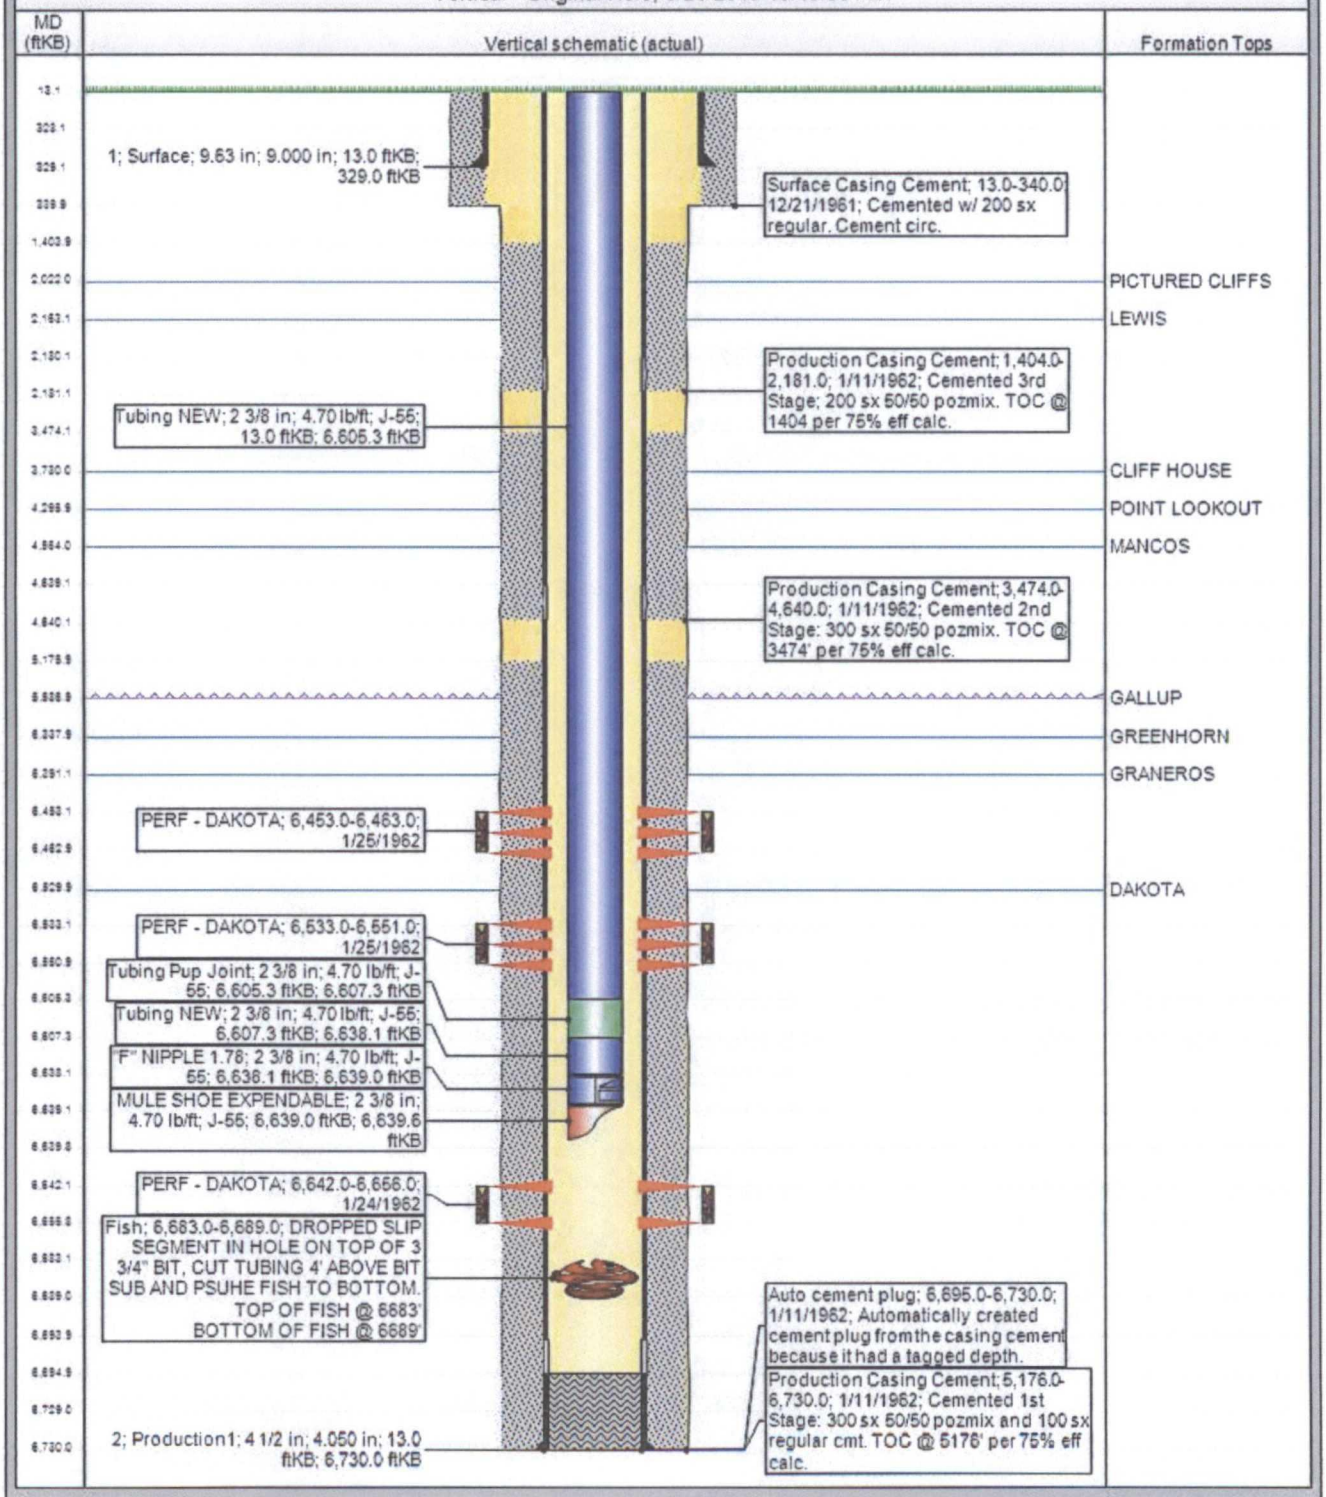

Report Printed: 5/26/2015