Current Schematic

ConocoPhillips

Well Name: SAN JUAN 28-5 UNIT #46

API / UWI	Surface Legal Location	Field Name	License No.	State/Province	Well Configuration Type
3003907342	025-028N-005W-G	BLANCO MV (PRO #0078		NEW MEXICO	VERTICAL

Ground Elevation (ft)	Original KB/RT Elevation (ft)	KB-Ground Distance (ft)	KB-Casing Flange Distance (ft)	KB-Tubing Hanger Distance (ft)
6,775.00	6,785.00	10.00	6,785.00	6,785.00

VERTICAL - Original Hole, 6/16/2016 1:21:55 PM

Formation Tops	MD (ftKB)
	9.8
	130.9
	131.9
	143.0
	1,265.1
	2,095.1
	2,495.1
OJO ALAMO	3,105.0
KIRTLAND	3,232.0
FRUITLAND	3,446.9
	3,524.9
PICTURED CL...	3,711.9
LEWIS	3,817.9
	3,845.8
	3,847.1
	3,892.4
	3,893.0
	3,897.0
	4,186.0
CLIFF HOUSE	5,436.0
	5,475.1
MENEFEE	5,544.9
	5,741.1
	5,825.1
	5,831.0
	5,836.0
POINT LOOK...	5,893.0
	5,894.0
	6,038.1
MANCOS	6,040.0
	6,086.0
	6,089.2
	6,096.1
	6,101.0
	6,102.0
	6,108.9

Vertical schematic (actual)

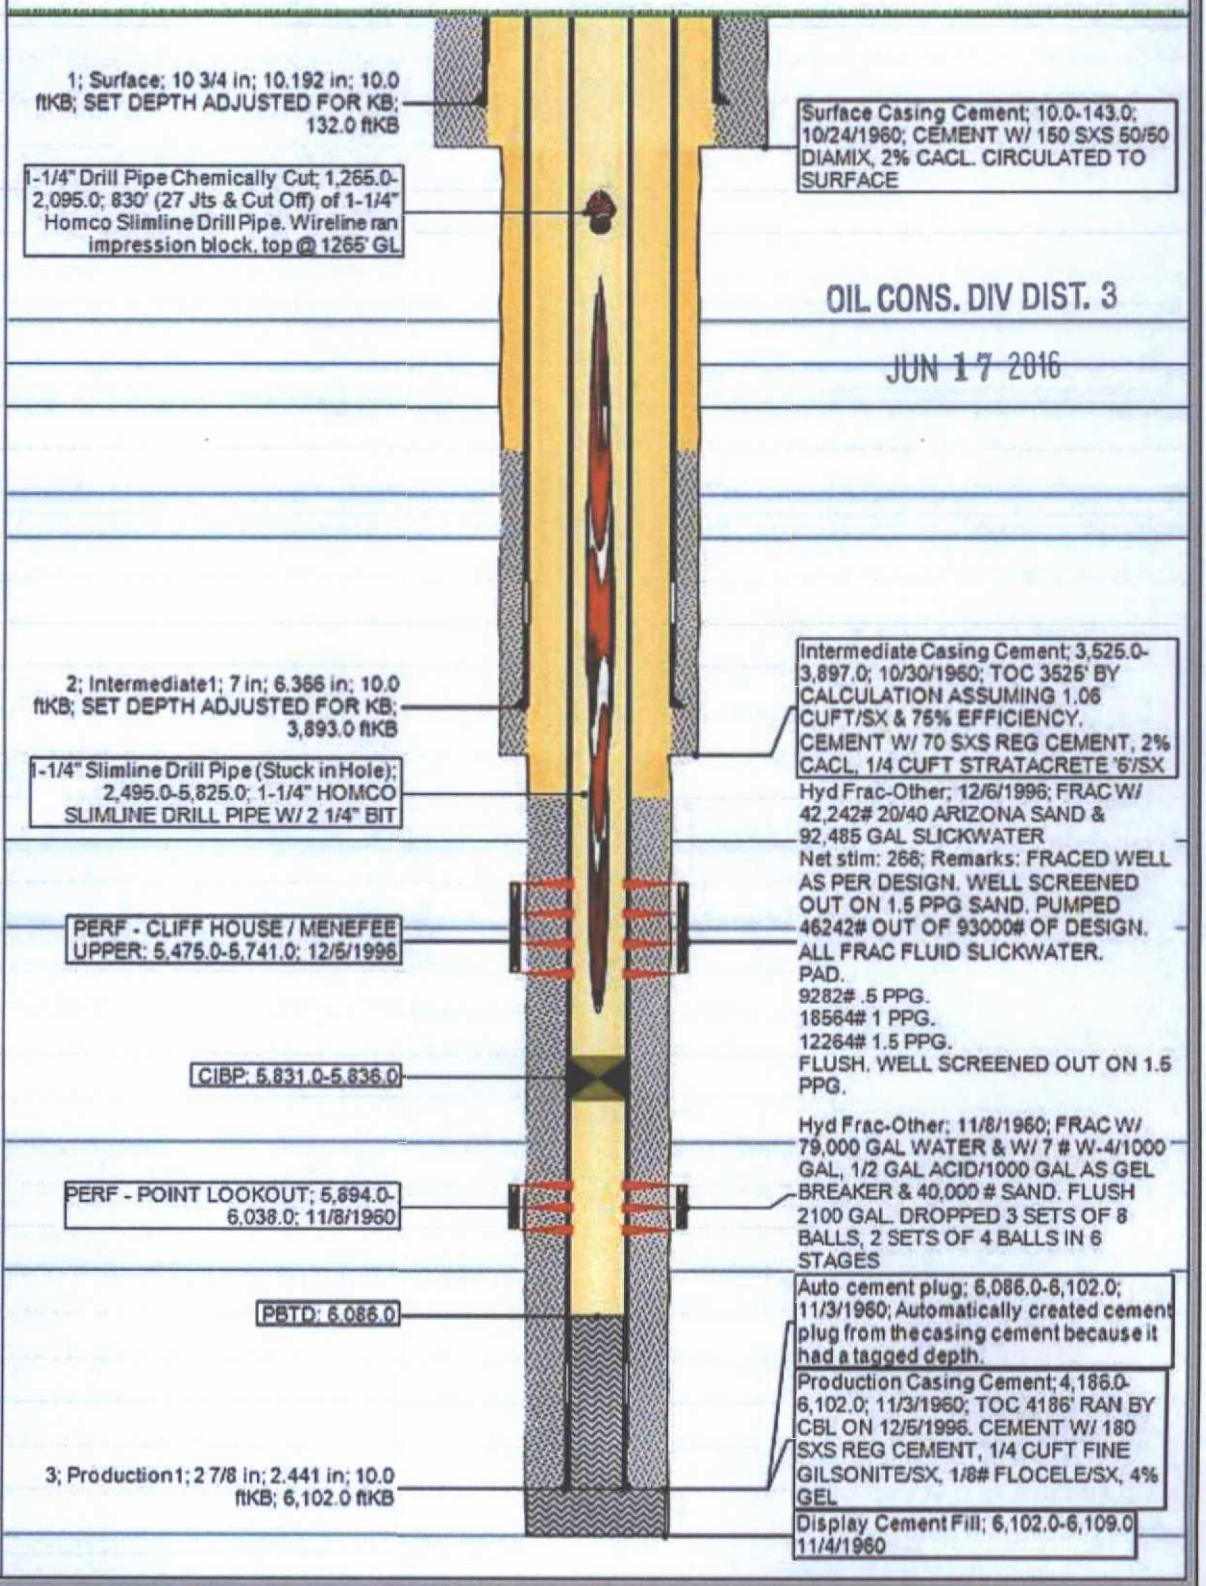

OIL CONS. DIV DIST. 3

JUN 17 2016

Report Printed: 6/16/2016