Current Schematic

ConocoPhillips

Well Name: PIERCE FEDERAL A #2F

API / UWI	Surface Legal Location	Field Name	License No.	State/Province	Well Configuration Type
3004533989	034-029N-010W-F	hBR_SAN JUAN		NEW MEXICO	VERTICAL

Ground Elevation (ft)	Original KB/RT Elevation (ft)	KB-Ground Distance (ft)	KB-Casing Flange Distance (ft)	KB-Tubing Hanger Distance (ft)
5,647.00	5,663.00	16.00	16.00	

VERTICAL - Original Hole, 9/9/2016 8:28:19 AM

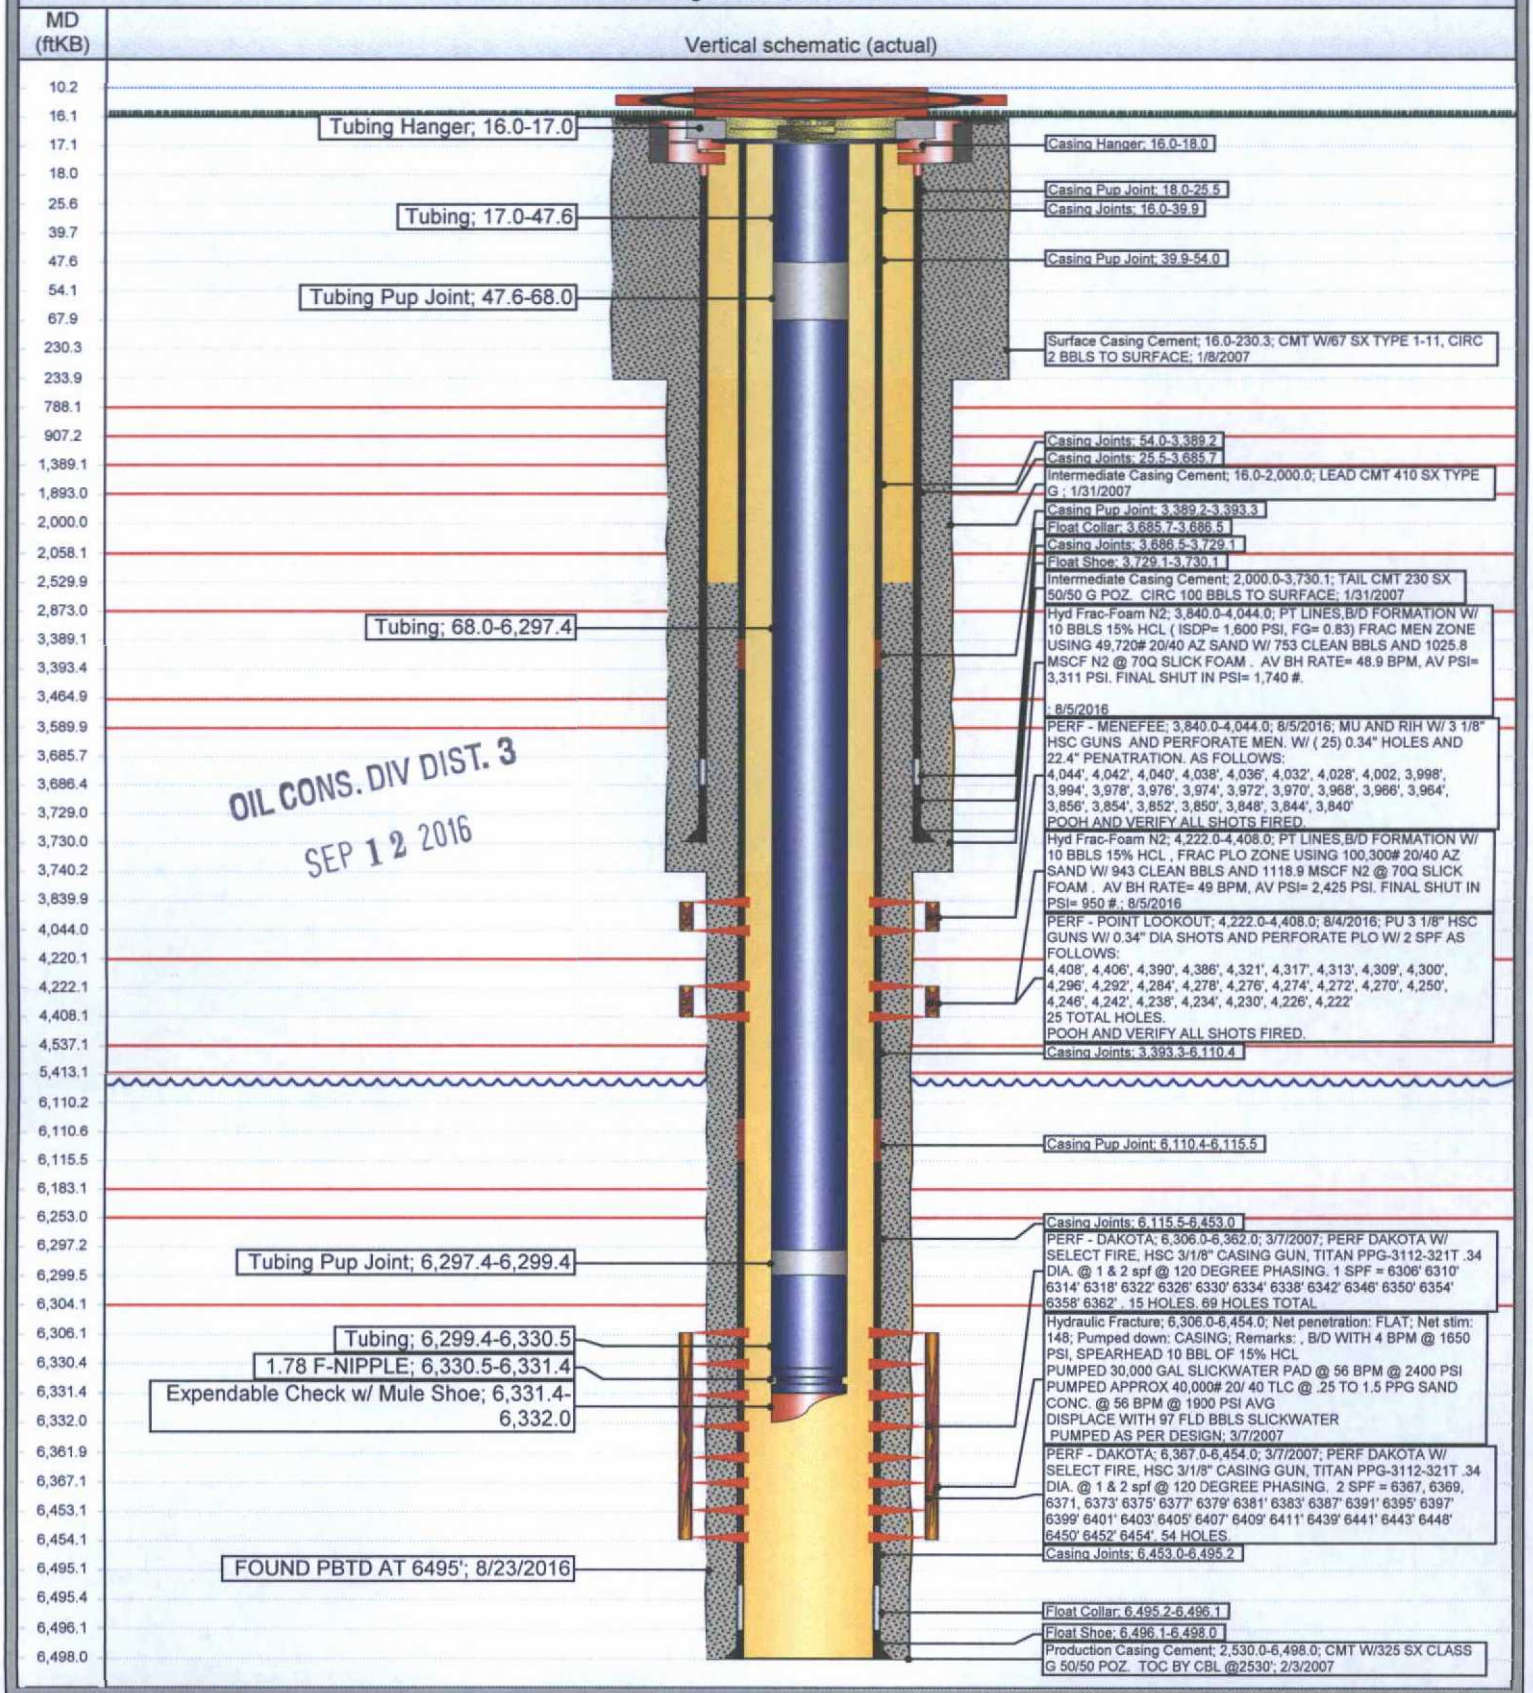

OIL CONS. DIV DIST. 3
SEP 12 2016

Report Printed: 9/9/2016