Hilcorp Energy Company

Current Schematic

Well Name: SAN JUAN 27-5 UNIT #137P

API / UWI	Surface Legal Location	Field Name	License No.	State/Province	Well Configuration Type
3003929358	018-027N-005W-H	BASIN DAKOTA (PRORATED GAS)		NEW MEXICO	

Ground Elevation (ft)	Original KB/RT Elevation (ft)	KB-Ground Distance (ft)	KB-Casing Flange Distance (ft)	KB-Tubing Hanger Distance (ft)
6,586.00	6,598.00	12.00		

Original Hole, 4/6/2018 10:44:46 AM

MD (ftKB)	TVD (ftKB)
12.1	12.1
12.8	12.8
13.1	13.1
102.7	102.7
115.5	115.5
160.4	160.4
161.4	161.4
164.0	164.0
2,683.1	2,682.6
2,750.0	2,749.6
2,854.0	2,853.5
2,856.0	2,855.5
3,174.9	3,174.3
3,366.1	3,365.5
3,460.0	3,459.4
3,490.5	3,489.9
3,490.8	3,490.2
3,534.1	3,533.5
3,534.8	3,534.1
3,535.1	3,534.5
3,851.4	3,850.7
3,861.5	3,860.8
3,890.1	3,889.4
4,334.0	4,333.2
4,799.9	4,798.9
5,013.1	5,012.2
5,151.9	5,150.9
5,304.1	5,303.1
5,335.0	5,333.9
5,336.0	5,334.9
5,504.9	5,503.8
5,665.0	5,663.9
6,009.8	6,008.6
6,692.9	6,691.6
7,344.5	7,343.0
7,354.3	7,352.8
7,450.1	7,448.6
7,511.2	7,509.6
7,535.1	7,533.5
7,538.1	7,536.5
7,567.9	7,566.3
7,661.4	7,659.8
7,663.7	7,662.1
7,665.0	7,663.4
7,694.6	7,693.0
7,695.5	7,693.9
7,696.5	7,694.9
7,752.0	7,750.4
7,754.9	7,753.3
7,785.1	7,783.5
7,786.4	7,784.8
7,786.7	7,785.1
7,787.4	7,785.8
7,788.1	7,786.4
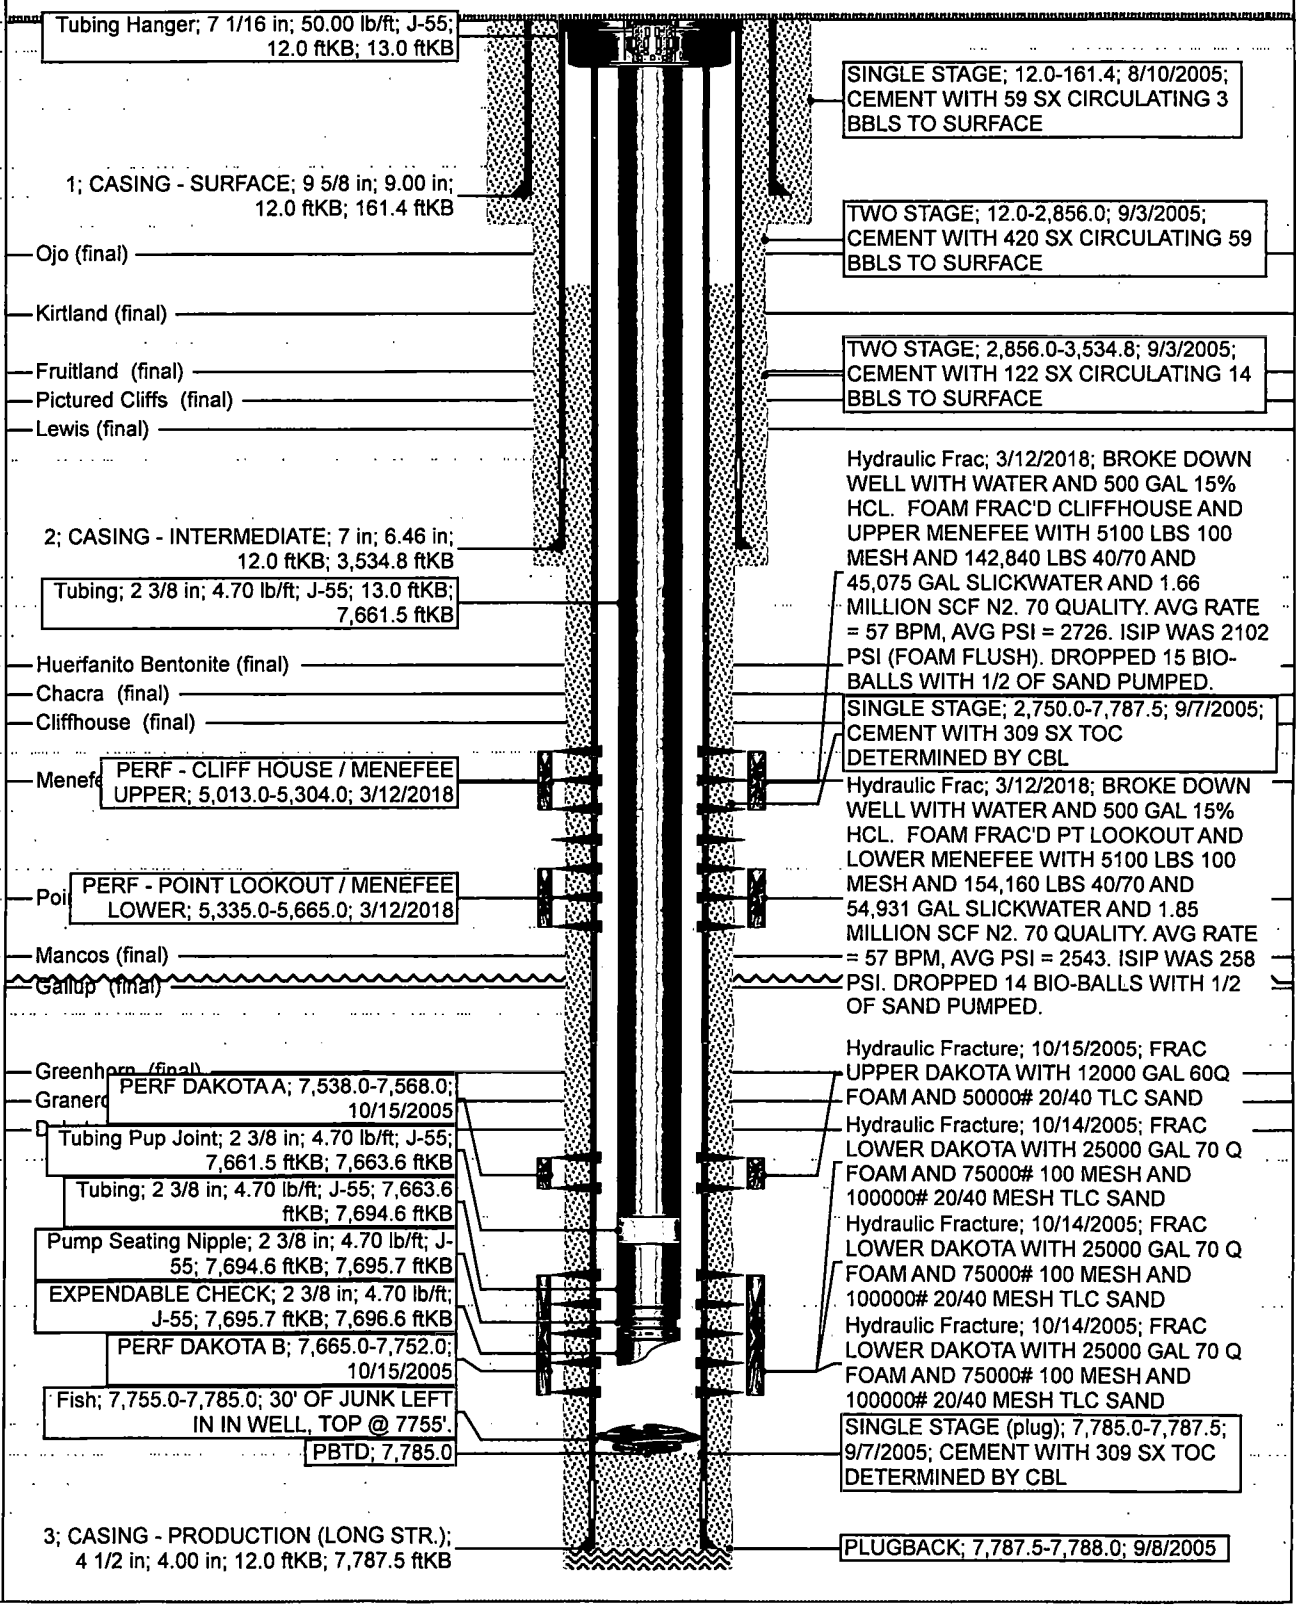
Vertical schematic (actual)