Hilcorp Energy Company

Current Schematic

Well Name: SAN JUAN 29-5 UNIT #18C

API / UWI	Surface Legal Location	Field Name	License No.	State/Province	Well Configuration Type
3003929218	005-029N-005W-D	MV		NEW MEXICO	Vertical

Ground Elevation (ft)	Original KB/RT Elevation (ft)	KB-Ground Distance (ft)	KB-Casing Flange Distance (ft)	KB-Tubing Hanger Distance (ft)
6,795.00	6,808.00	13.00		

Vertical, Original Hole, 5/10/2018 2:01:11 PM

MD (ftKB)	TVD (ftKB)
13.1	
14.1	
270.3	
272.0	
279.9	
962.3	
970.1	
1,462.9	
2,839.9	
3,012.1	
3,345.1	
3,399.9	
3,695.9	
3,765.1	
3,818.9	
3,958.0	
3,964.9	
3,966.2	
4,009.5	
4,011.2	
4,049.9	
4,791.0	
5,604.0	
5,660.1	
5,681.1	
5,957.0	
5,998.4	
6,000.7	
6,031.8	
6,033.1	
6,033.8	
6,034.1	
6,310.0	
6,344.8	
6,346.1	
6,347.1	
6,348.1	
6,350.1	
6,794.9	
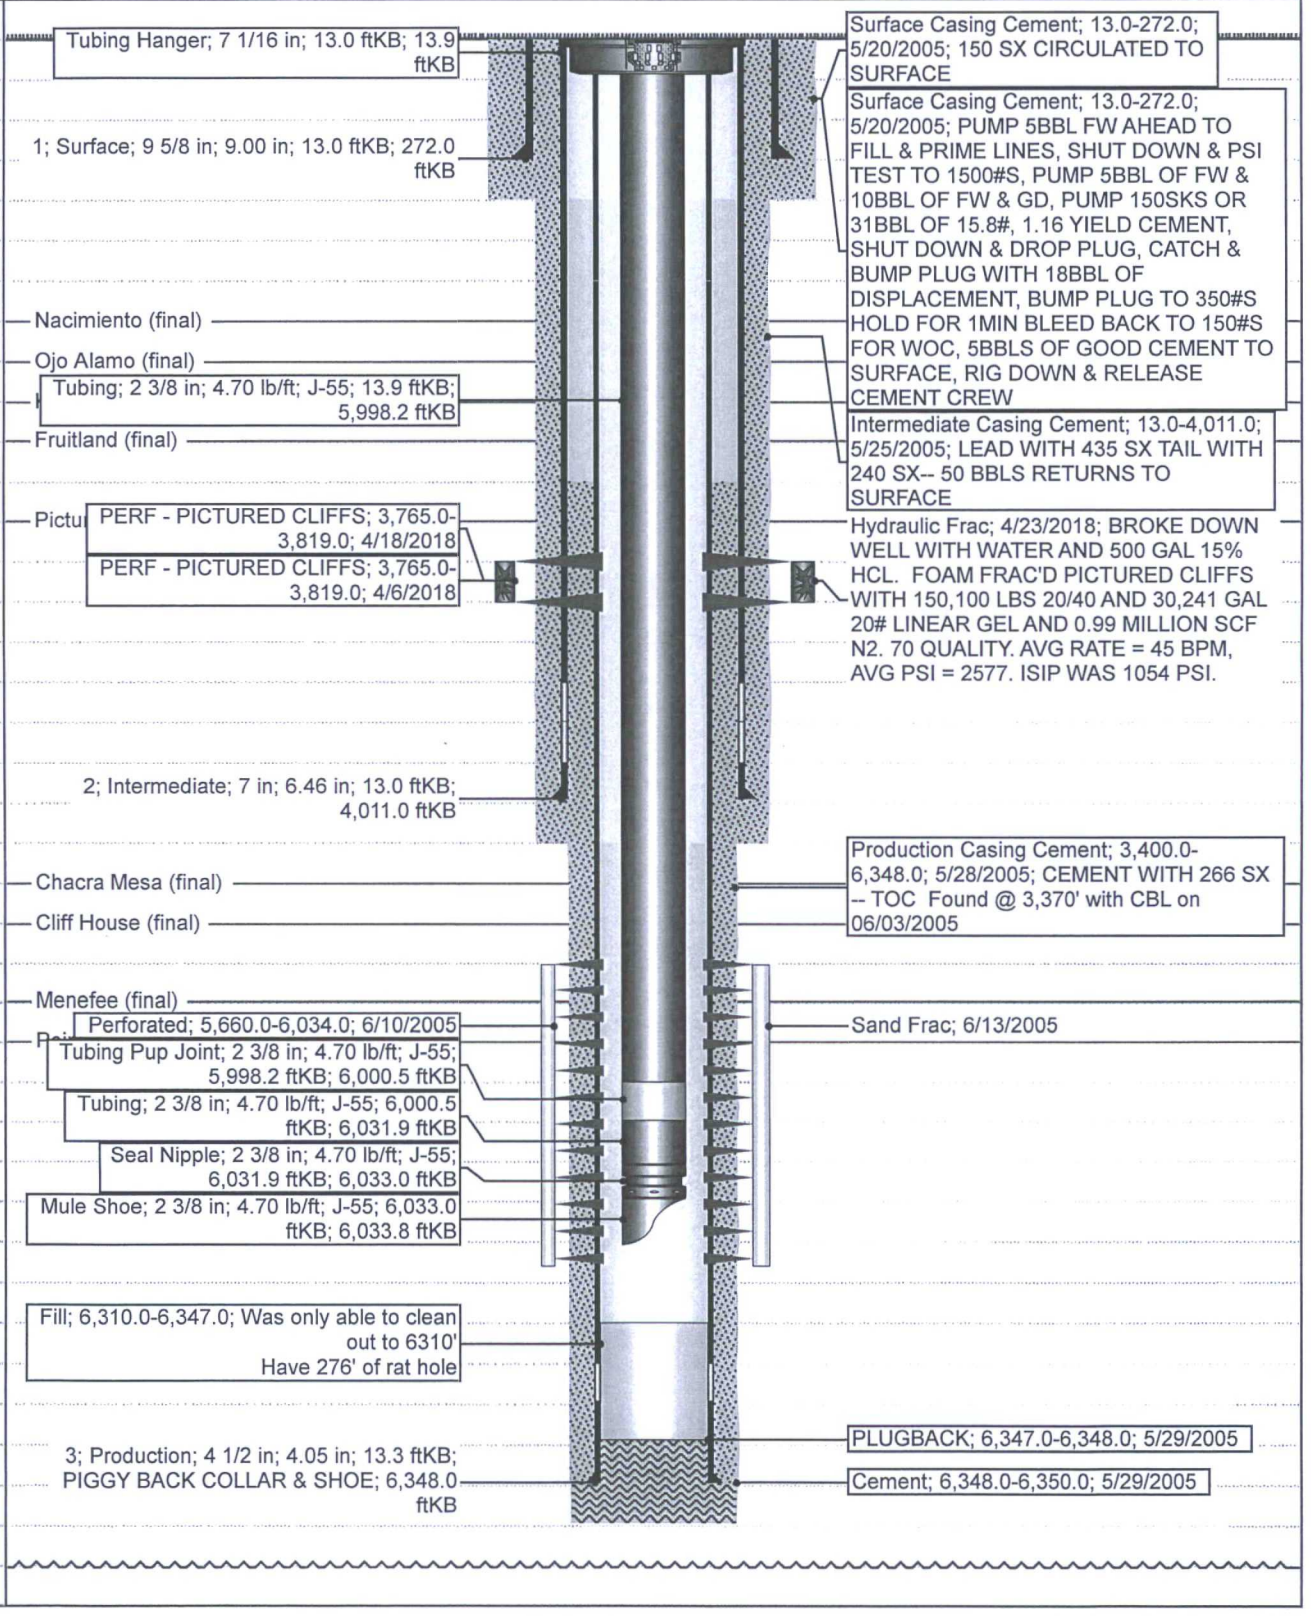
Vertical schematic (actual)