Hilcorp Energy Company

Current Schematic - Version 3

Well Name: SAN JUAN 29-5 UNIT #48A

API / UWI	Surface Legal Location	Field Name	License No.	State/Province	Well Configuration Type
3003929896	015-029N-005W-D	MV		NEW MEXICO	Vertical

Ground Elevation (ft)	Original KB/RT Elevation (ft)	KB-Ground Distance (ft)	KB-Casing Flange Distance (ft)	KB-Tubing Hanger Distance (ft)
6,751.00	6,766.00	15.00	15.00	

Vertical, Original Hole, 5/10/2018 10:16:37 AM

MD (ftKB)	TVD (ftKB)
15.1	15.1
15.7	15.8
47.2	47.2
71.5	71.5
171.9	171.9
231.6	231.6
232.6	232.6
238.8	238.8
649.9	649.9
2,916.0	2,915.8
3,044.9	3,044.7
3,250.0	3,249.8
3,297.9	3,297.7
3,459.0	3,458.7
3,688.0	3,687.7
3,706.0	3,705.8
3,754.9	3,754.7
3,825.1	3,824.9
3,921.3	3,921.0
3,921.6	3,921.3
3,964.9	3,964.6
3,965.6	3,965.3
3,972.1	3,971.8
4,442.9	4,442.5
4,474.1	4,473.6
4,484.3	4,483.8
4,722.1	4,721.5
4,730.0	4,729.4
5,356.0	5,355.1
5,381.9	5,381.1
5,394.0	5,393.2
5,540.0	5,539.1
5,618.1	5,617.2
5,715.9	5,714.9
5,788.1	5,787.1
5,883.9	5,882.8
6,044.9	6,043.9
6,047.2	6,046.1
6,078.4	6,077.3
6,079.7	6,078.6
6,080.4	6,079.3
6,100.1	6,099.0
6,129.9	6,128.8
6,146.0	6,144.9
6,146.7	6,145.5
6,148.6	6,147.5
6,233.9	6,232.7
6,267.1	6,265.8
6,748.0	6,746.3
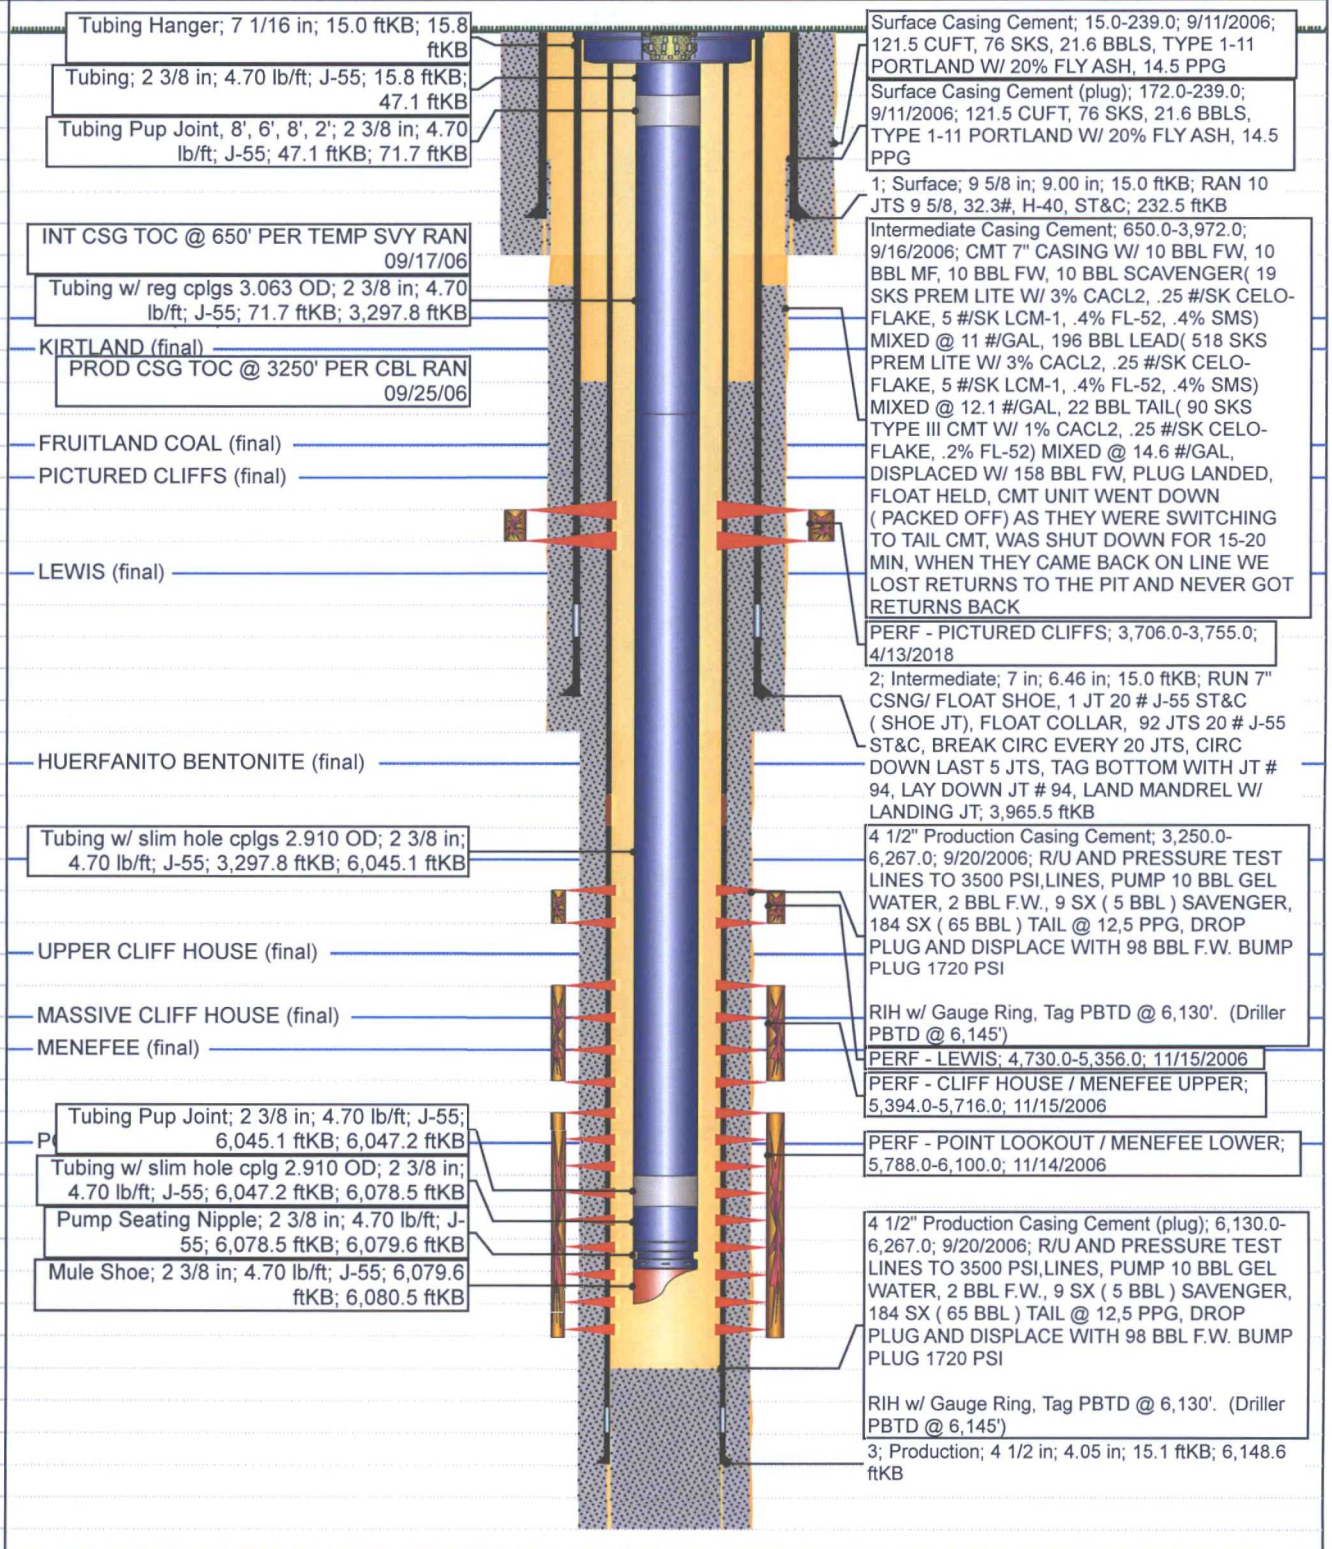
Vertical schematic (actual)