Hilcorp Energy Company

Current Schematic

Well Name: SAN JUAN 28-6 UNIT #158E

API / UWI	Surface Legal Location	Field Name	License No.	State/Province	Well Configuration Type
3003930020	011-027N-006W-H	BASIN DAKOTA (PRORATED GAS)		NEW MEXICO	VERTICAL

Ground Elevation (ft)	Original KB/RT Elevation (ft)	KB-Ground Distance (ft)	KB-Casing Flange Distance (ft)	KB-Tubing Hanger Distance (ft)
6,588.00	6,600.00	12.00		

VERTICAL, Original Hole, 7/19/2018 1:05:31 PM

MD (ftKB)	TVD (ftKB)
12.1	12.1
13.1	13.1
14.1	14.1
55.4	55.4
70.2	70.2
143.4	143.4
149.9	149.9
1,009.8	1,009.6
2,589.9	2,589.1
2,713.9	2,713.1
2,813.0	2,812.2
2,919.9	2,919.1
2,922.6	2,921.8
3,086.9	3,086.1
3,352.0	3,351.2
3,471.1	3,470.2
3,528.2	3,527.3
3,529.5	3,528.6
3,572.8	3,571.9
3,573.8	3,572.9
3,575.1	3,574.2
3,858.9	3,857.9
4,300.9	4,299.7
5,006.9	5,005.5
5,138.1	5,136.7
5,270.0	5,268.6
5,357.0	5,355.5
5,560.0	5,558.5
5,664.0	5,662.5
5,920.9	5,919.3
6,713.9	6,712.1
7,154.5	7,152.6
7,159.4	7,157.5
7,457.0	7,455.0
7,515.1	7,513.0
7,549.9	7,547.8
7,573.2	7,571.1
7,647.0	7,644.9
7,648.9	7,646.8
7,681.4	7,679.3
7,682.4	7,680.3
7,683.4	7,681.3
7,766.1	7,763.9
7,797.9	7,795.7
7,798.6	7,796.4
7,799.2	7,797.0
7,799.9	7,797.7
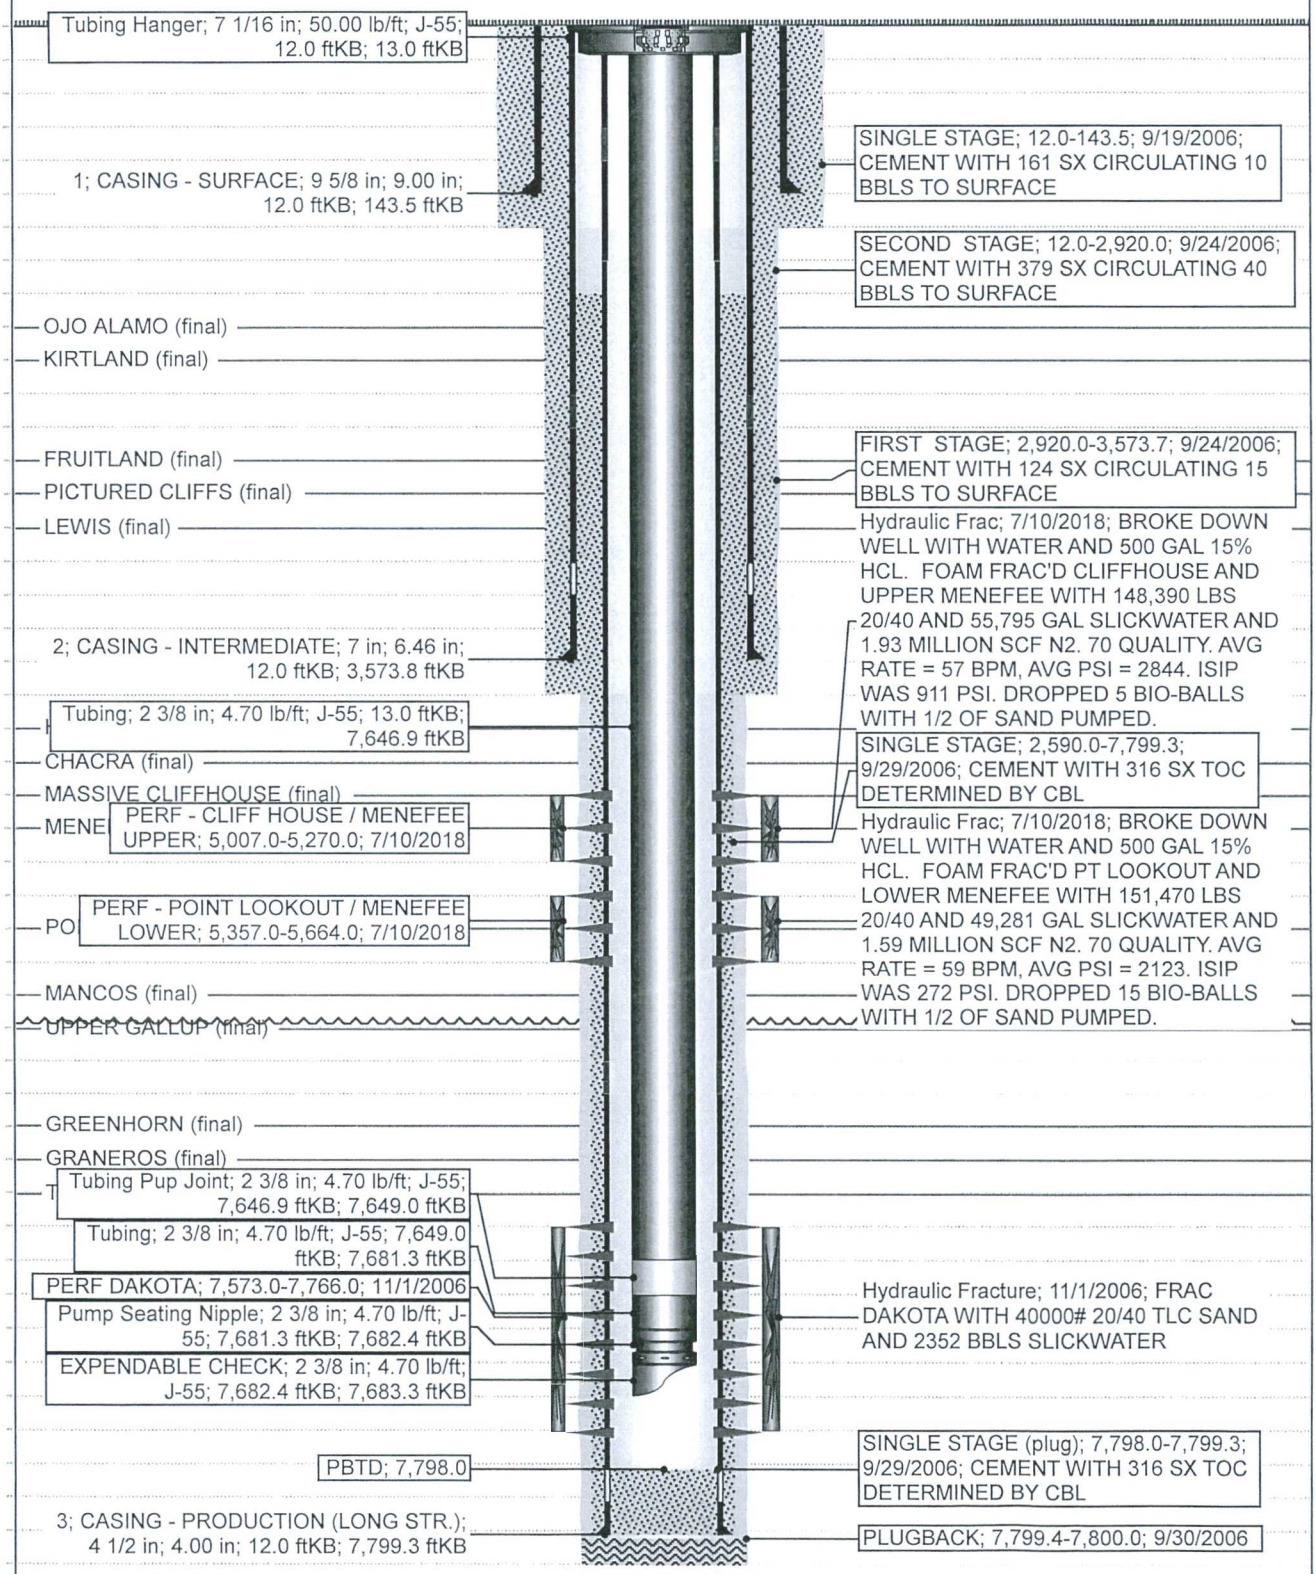
Vertical schematic (actual)