Hilcorp Energy Company

Current Schematic - Version 3

Well Name: SAN JUAN 28-7 UNIT #152

API / UWI	Surface Legal Location	Field Name	License No.	State/Province	Well Configuration Type
3003920434	021-027N-007W-K	DK		NEW MEXICO	Vertical

Ground Elevation (ft)	Original KB/RT Elevation (ft)	KB-Ground Distance (ft)	KB-Casing Flange Distance (ft)	KB-Tubing Hanger Distance (ft)
6,551.00	6,564.00	13.00	13.00	13.00

Vertical, Original Hole, 7/31/2018 1:19:53 PM
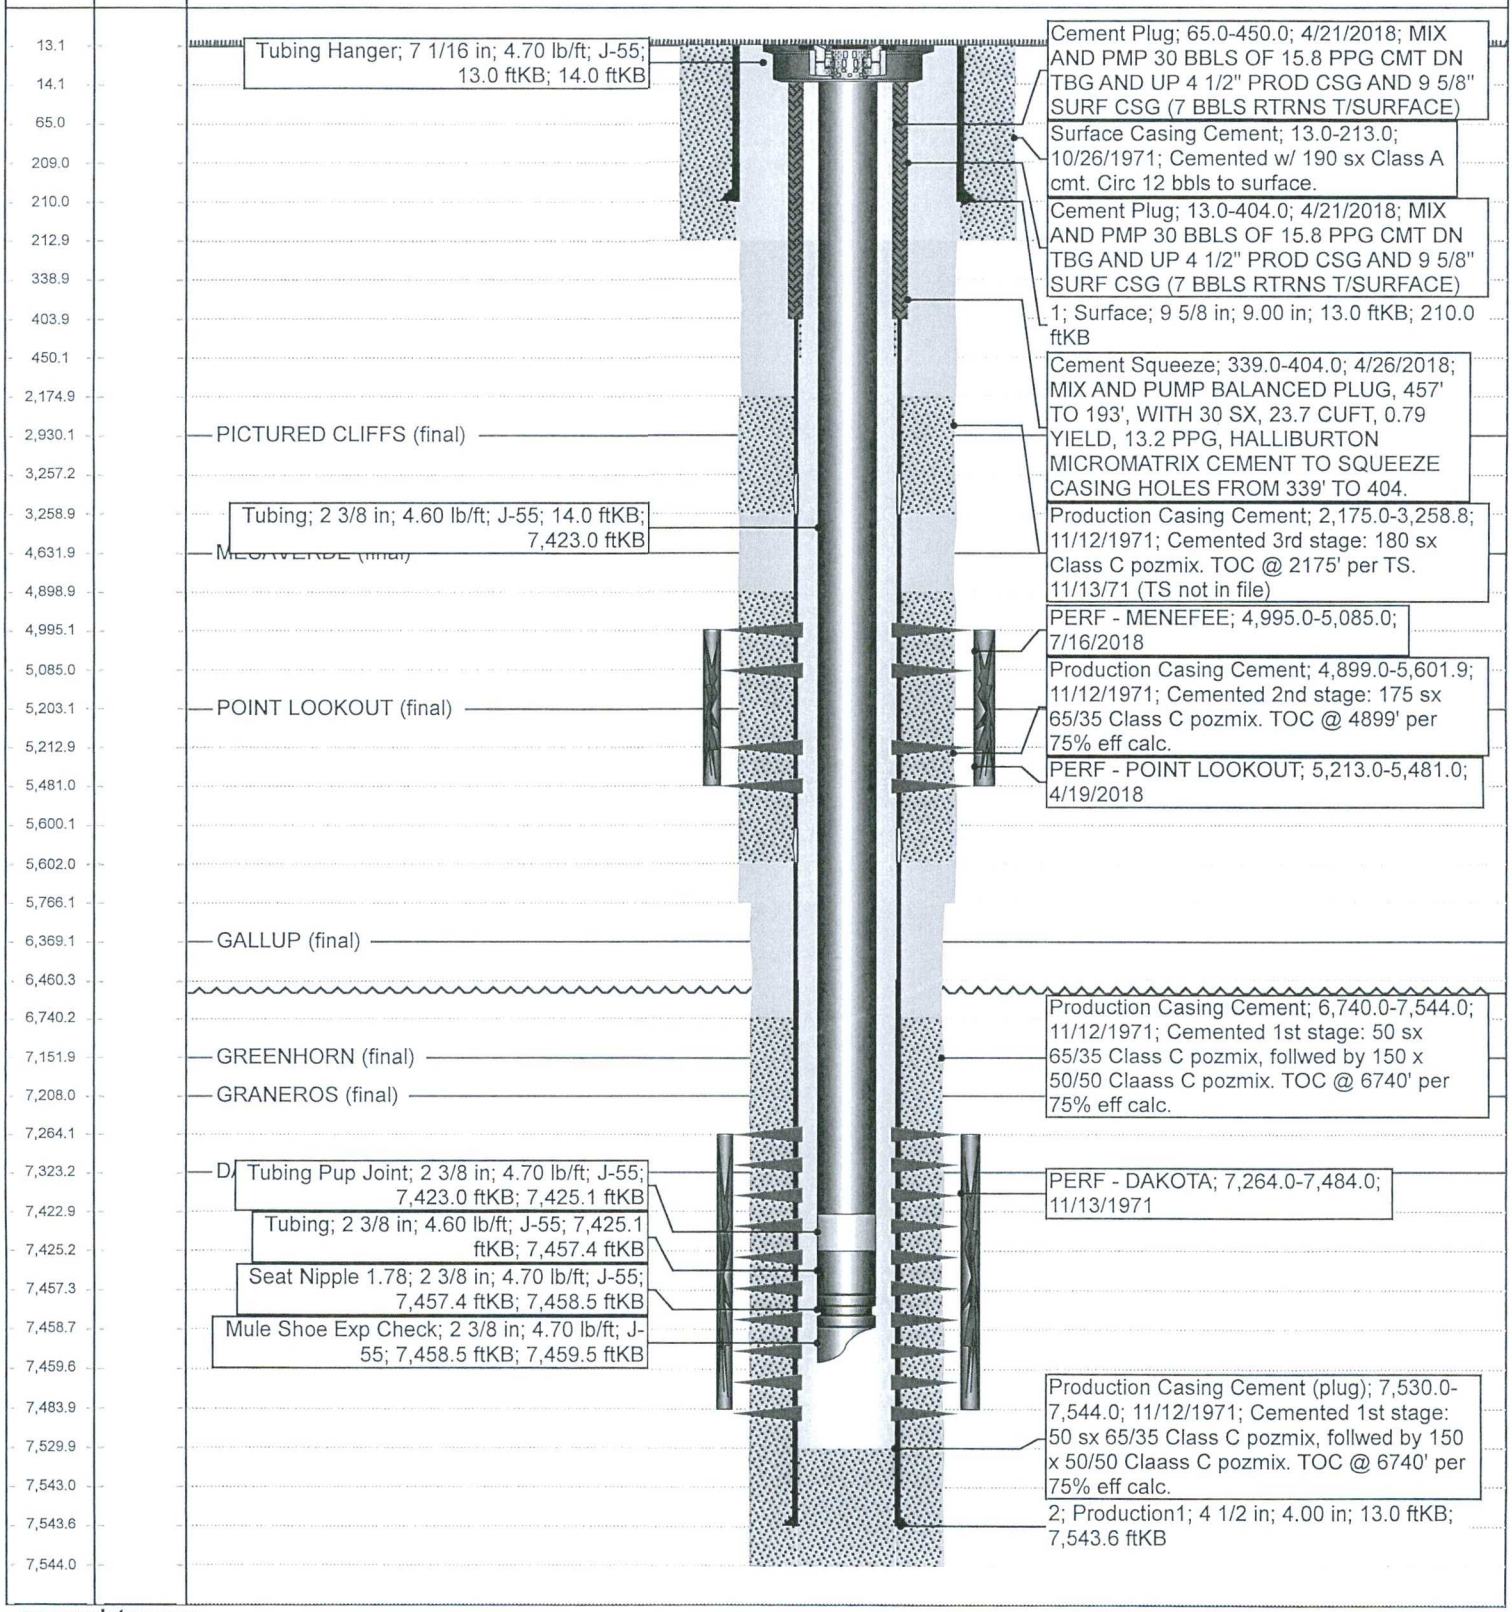
MD (ftKB) | TVD (ftKB) | Vertical schematic (actual)