Hilcorp Energy Company

Current Schematic - Version 3

Well Name: SAN JUAN 28-6 UNIT #205E

API / UWI	Surface Legal Location	Field Name	Route	State/Province	Well Configuration Type
3003930120	009-027N-006W-A	BASIN DAKOTA (PRORATED GAS)	1300	NEW MEXICO	VERTICAL

Ground Elevation (ft)	Original KB/RT Elevation (ft)	KB-Ground Distance (ft)	KB-Casing Flange Distance (ft)	KB-Tubing Hanger Distance (ft)
6,234.00	6,249.00	15.00		

VERTICAL, Original Hole, 11/19/2018 7:40:10 AM

MD (ftKB)	TVD (ftKB)	Vertical schematic (actual)
15.1		Tubing Hanger; 7 1/16 in; 50.00 lb/ft; J-55; 15.0 ftKB; 16.0 ftKB
16.1		
29.9		Tubing; 2 3/8 in; 4.70 lb/ft; J-55; 16.0 ftKB; 47.6 ftKB
47.6		Tubing Pup Joint; 2 3/8 in; 4.70 lb/ft; J-55; 47.6 ftKB; 57.7 ftKB
57.7		
75.5		
100.1		
276.2		
277.2		
285.1		
535.8		
2,277.9		OJO ALAMO FORMATION (final)
2,338.9		KIRTLAND FORMATION (final)
2,399.9		
2,627.0		FRUITLAND COAL FORMATION (final)
3,107.0		LEWIS FORMATION (final)
3,179.1		
3,179.8		
3,223.8		
3,224.7		
3,230.0		
3,420.6		
3,425.5		Tubing; 2 3/8 in; 4.70 lb/ft; J-55; 57.7 ftKB; 7,255.9 ftKB
3,900.9		C
4,498.0		CLIFF HOUSE FORMATION (final)
4,583.0		
4,726.0		MENEFEE FORMATION (final)
4,736.9		
4,981.0		
5,133.9		POINT LOOKOUT FORMATION (final)
5,270.0		
5,597.1		MANCOS FORMATION (final)
7,015.7		
7,030.5		
7,056.1		GREENHORN MEMBER OF THE MA...
7,154.9		DAKOTA FORMATION (final)
7,160.1		Tubing Pup Joint; 2 3/8 in; 4.70 lb/ft; J-55; 7,255.9 ftKB; 7,258.0 ftKB
7,255.9		Tubing; 2 3/8 in; 4.70 lb/ft; J-55; 7,258.0 ftKB; 7,288.8 ftKB
7,258.2		
7,288.7		Seating Nipple; 2 3/8 in; 4.70 lb/ft; J-55; 7,288.8 ftKB; 7,289.9 ftKB
7,289.7		Expendable Check; 2 3/8 in; 4.70 lb/ft; J-55; 7,289.9 ftKB; 7,290.8 ftKB
7,290.7		
7,374.0		
7,390.1		
7,402.9		PBTD; 7,403.0; TOP PLUG DROPPED - PLUG BUMPED TO 2350 PSI
7,403.5		
7,404.9		

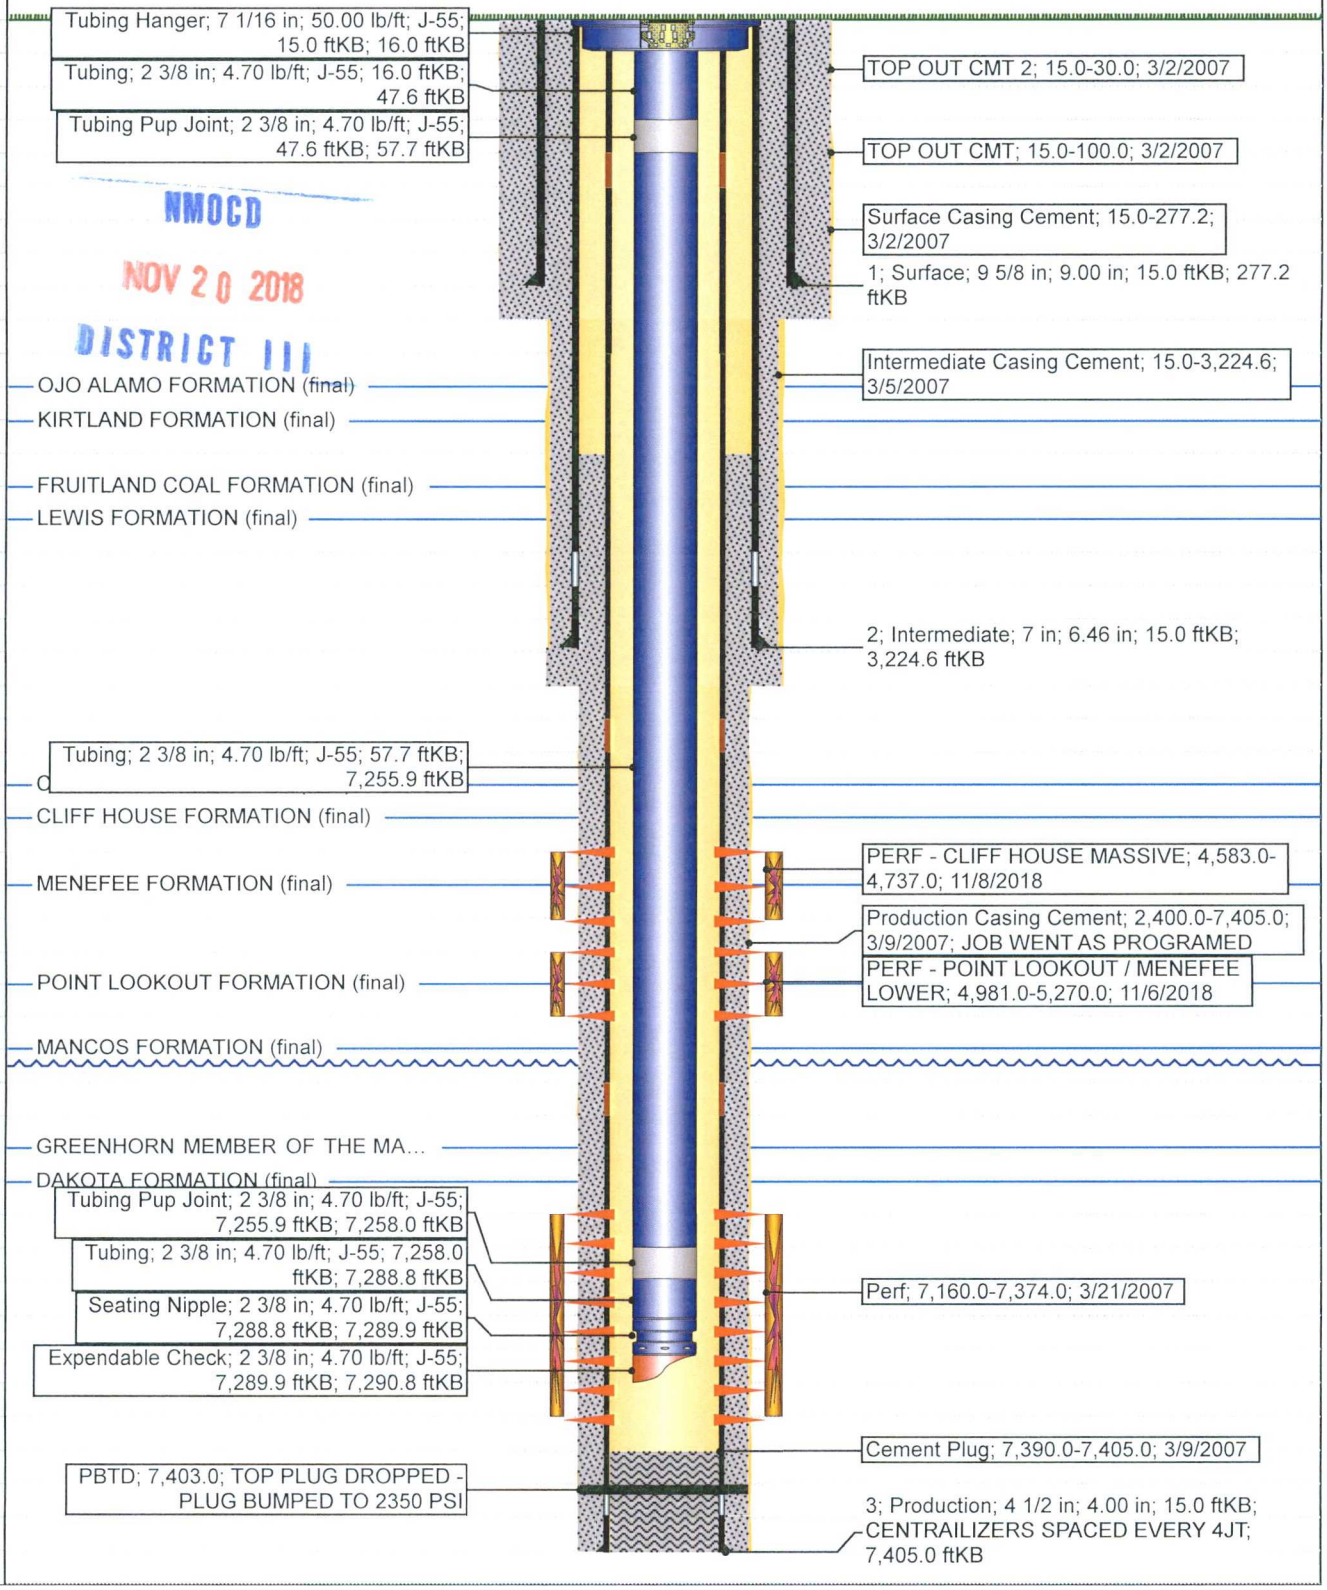

NMOCD
NOV 20 2018
DISTRICT III