Hilcorp Energy Company

Current Schematic - Version 3

Well Name: SAN JUAN 29-6 UNIT #33F

API / UWI	Surface Legal Location	Field Name	Route	State/Province	Well Configuration Type
3003927552	013-029N-006W-H	MV/DK COM	1207	NEW MEXICO	Vertical

Ground Elevation (ft)	Original KB/RT Elevation (ft)	KB-Ground Distance (ft)	KB-Casing Flange Distance (ft)	KB-Tubing Hanger Distance (ft)
6,756.00	6,769.00	13.00		
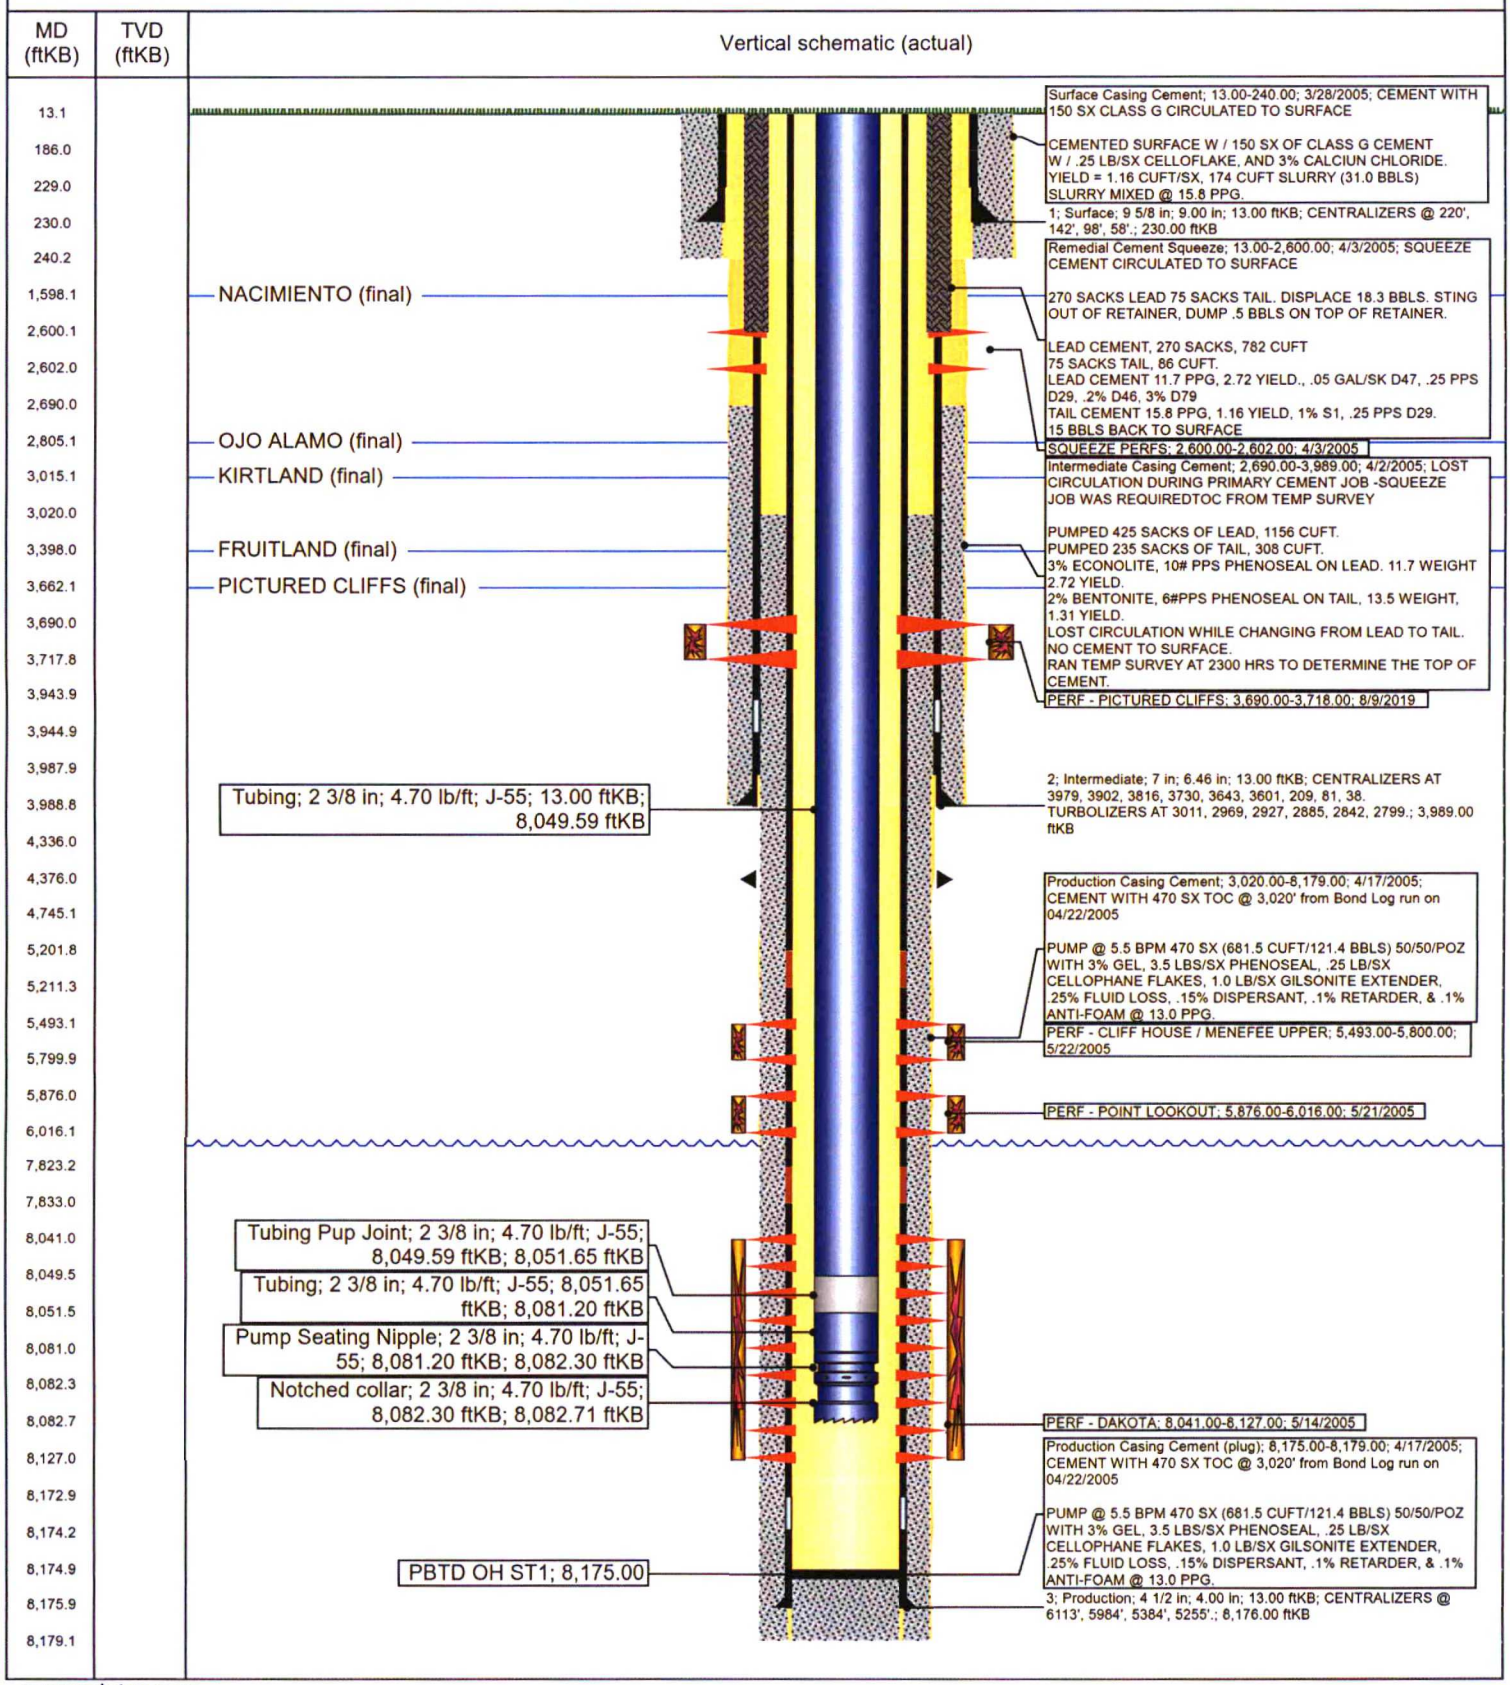
Vertical, OH ST1, 9/17/2019 12:00:00 PM