Current Schematic

ConocoPhillips

Well Name: SAN JUAN 31-6 UNIT #27M

API / UWI	Surface Legal Location	Field Name	License No	State/Province	Well Configuration Type
3003930320	029-031N-006W-H	MV/DK COM		NEW MEXICO	DEVIATED

Ground Elevation (ft)	Original KB Elevation (ft)	KB-Ground Distance (ft)	KB-Casing Flange Distance (ft)	KB-Tubing Hanger Distance (ft)
6,499.00	6,515.00	16.00		

Well Config: DEVIATED - Original Hole, 5/14/2009 9:10:01 AM
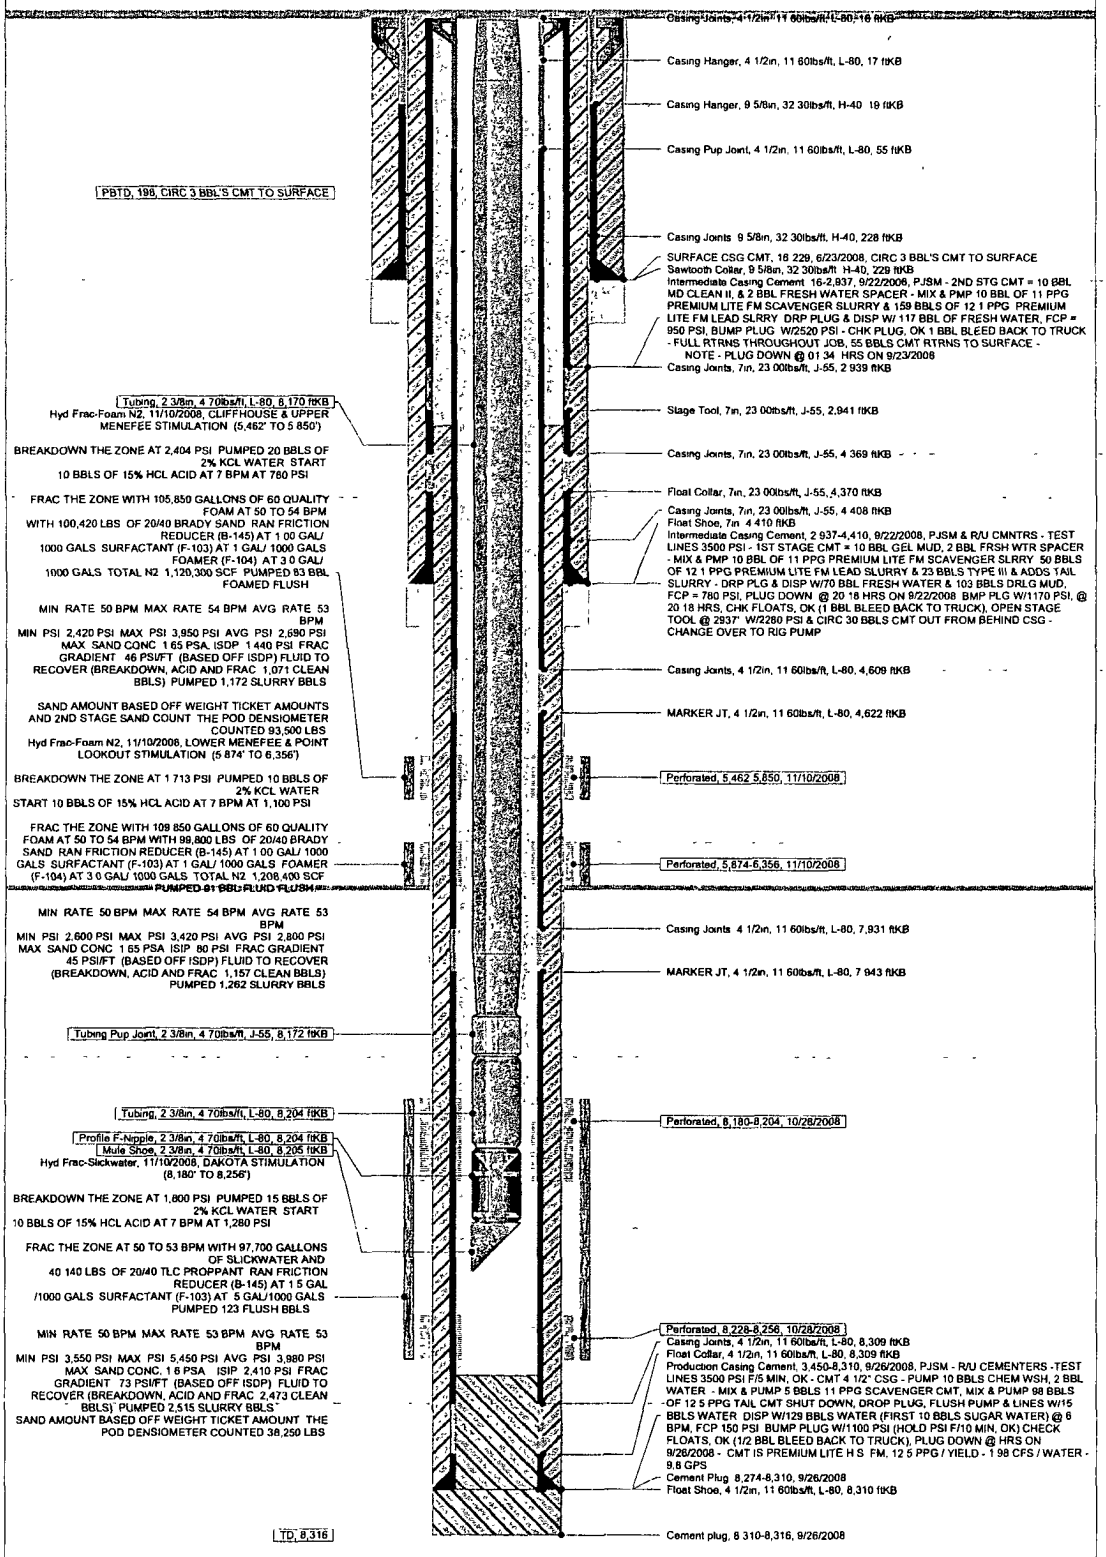
ftKB (MD) | Schematic - Actual | Frm Final