ConocoPhillips

Schematic - Current

SAN JUAN 31-6 UNIT #44M

API - 30-039-30636

Most Recent Job

Jobs

Job Category	Primary Job Type	Secondary Job Type	Actual Start Date	End Date
COMPLETIONS	INITIAL COMPLETION	INITIAL COMPLETION	5/20/2009	7/8/2009

Well Config: VERTICAL - Original Hole, 7/13/2009 3:44:35 PM

Schematic - Actual

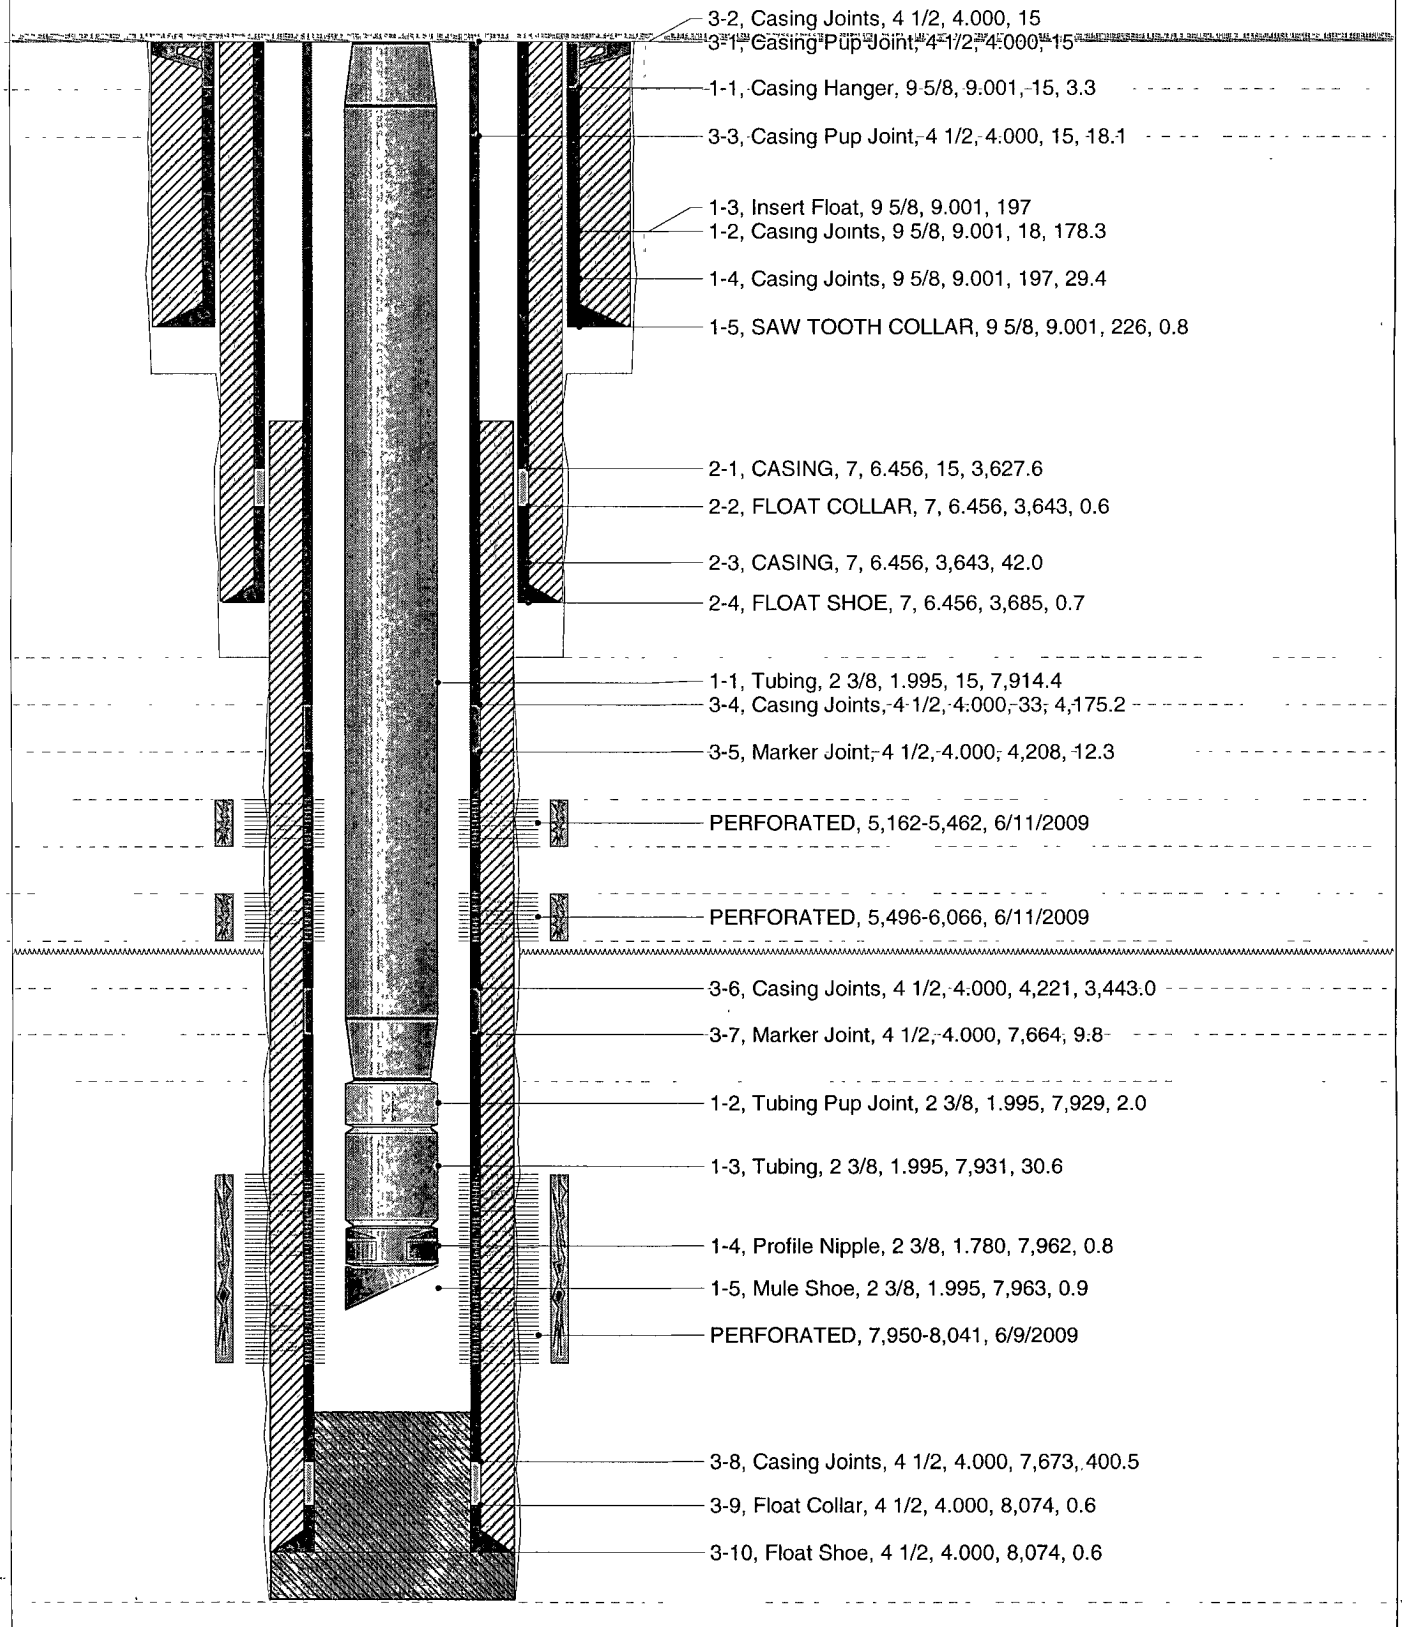

Report Printed: 7/13/2009