ConocoPhillips

Schematic - Current

SAN JUAN 28-6 UNIT #132P

30-039-29426

Most Recent Job

Jobs

Job Category	Primary Job Type	Secondary Job Type	Actual Start Date	End Date
WELL INTERVENTION	RECOMPLETION	RECOMPLETION	6/25/2009	9/24/2009

Well Config: - Original Hole, 10/2/2009 10:32:49 AM

Schematic - Actual

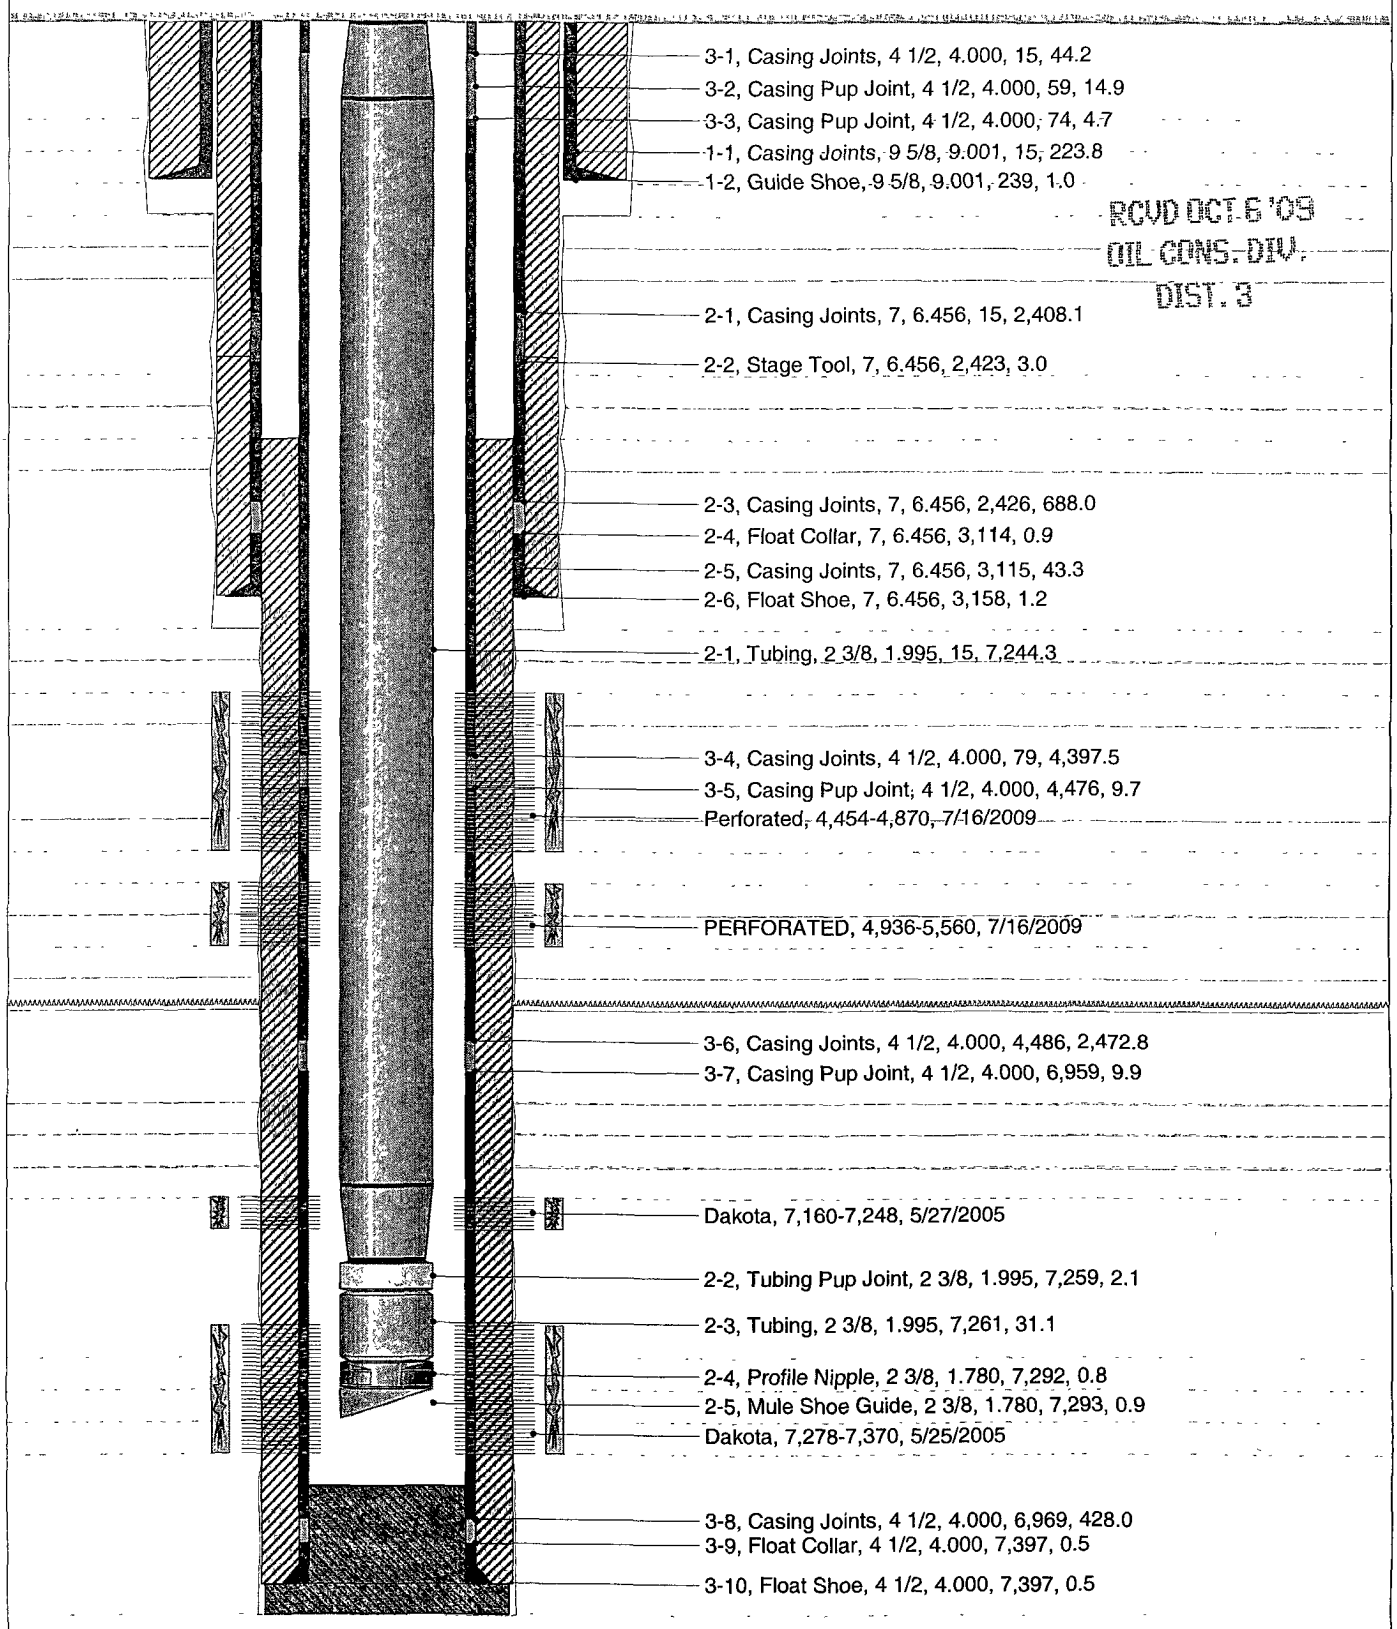

RCVD OCT 6 '09
OIL CONS. DIV.
DIST. 3

Report Printed: 10/2/2009