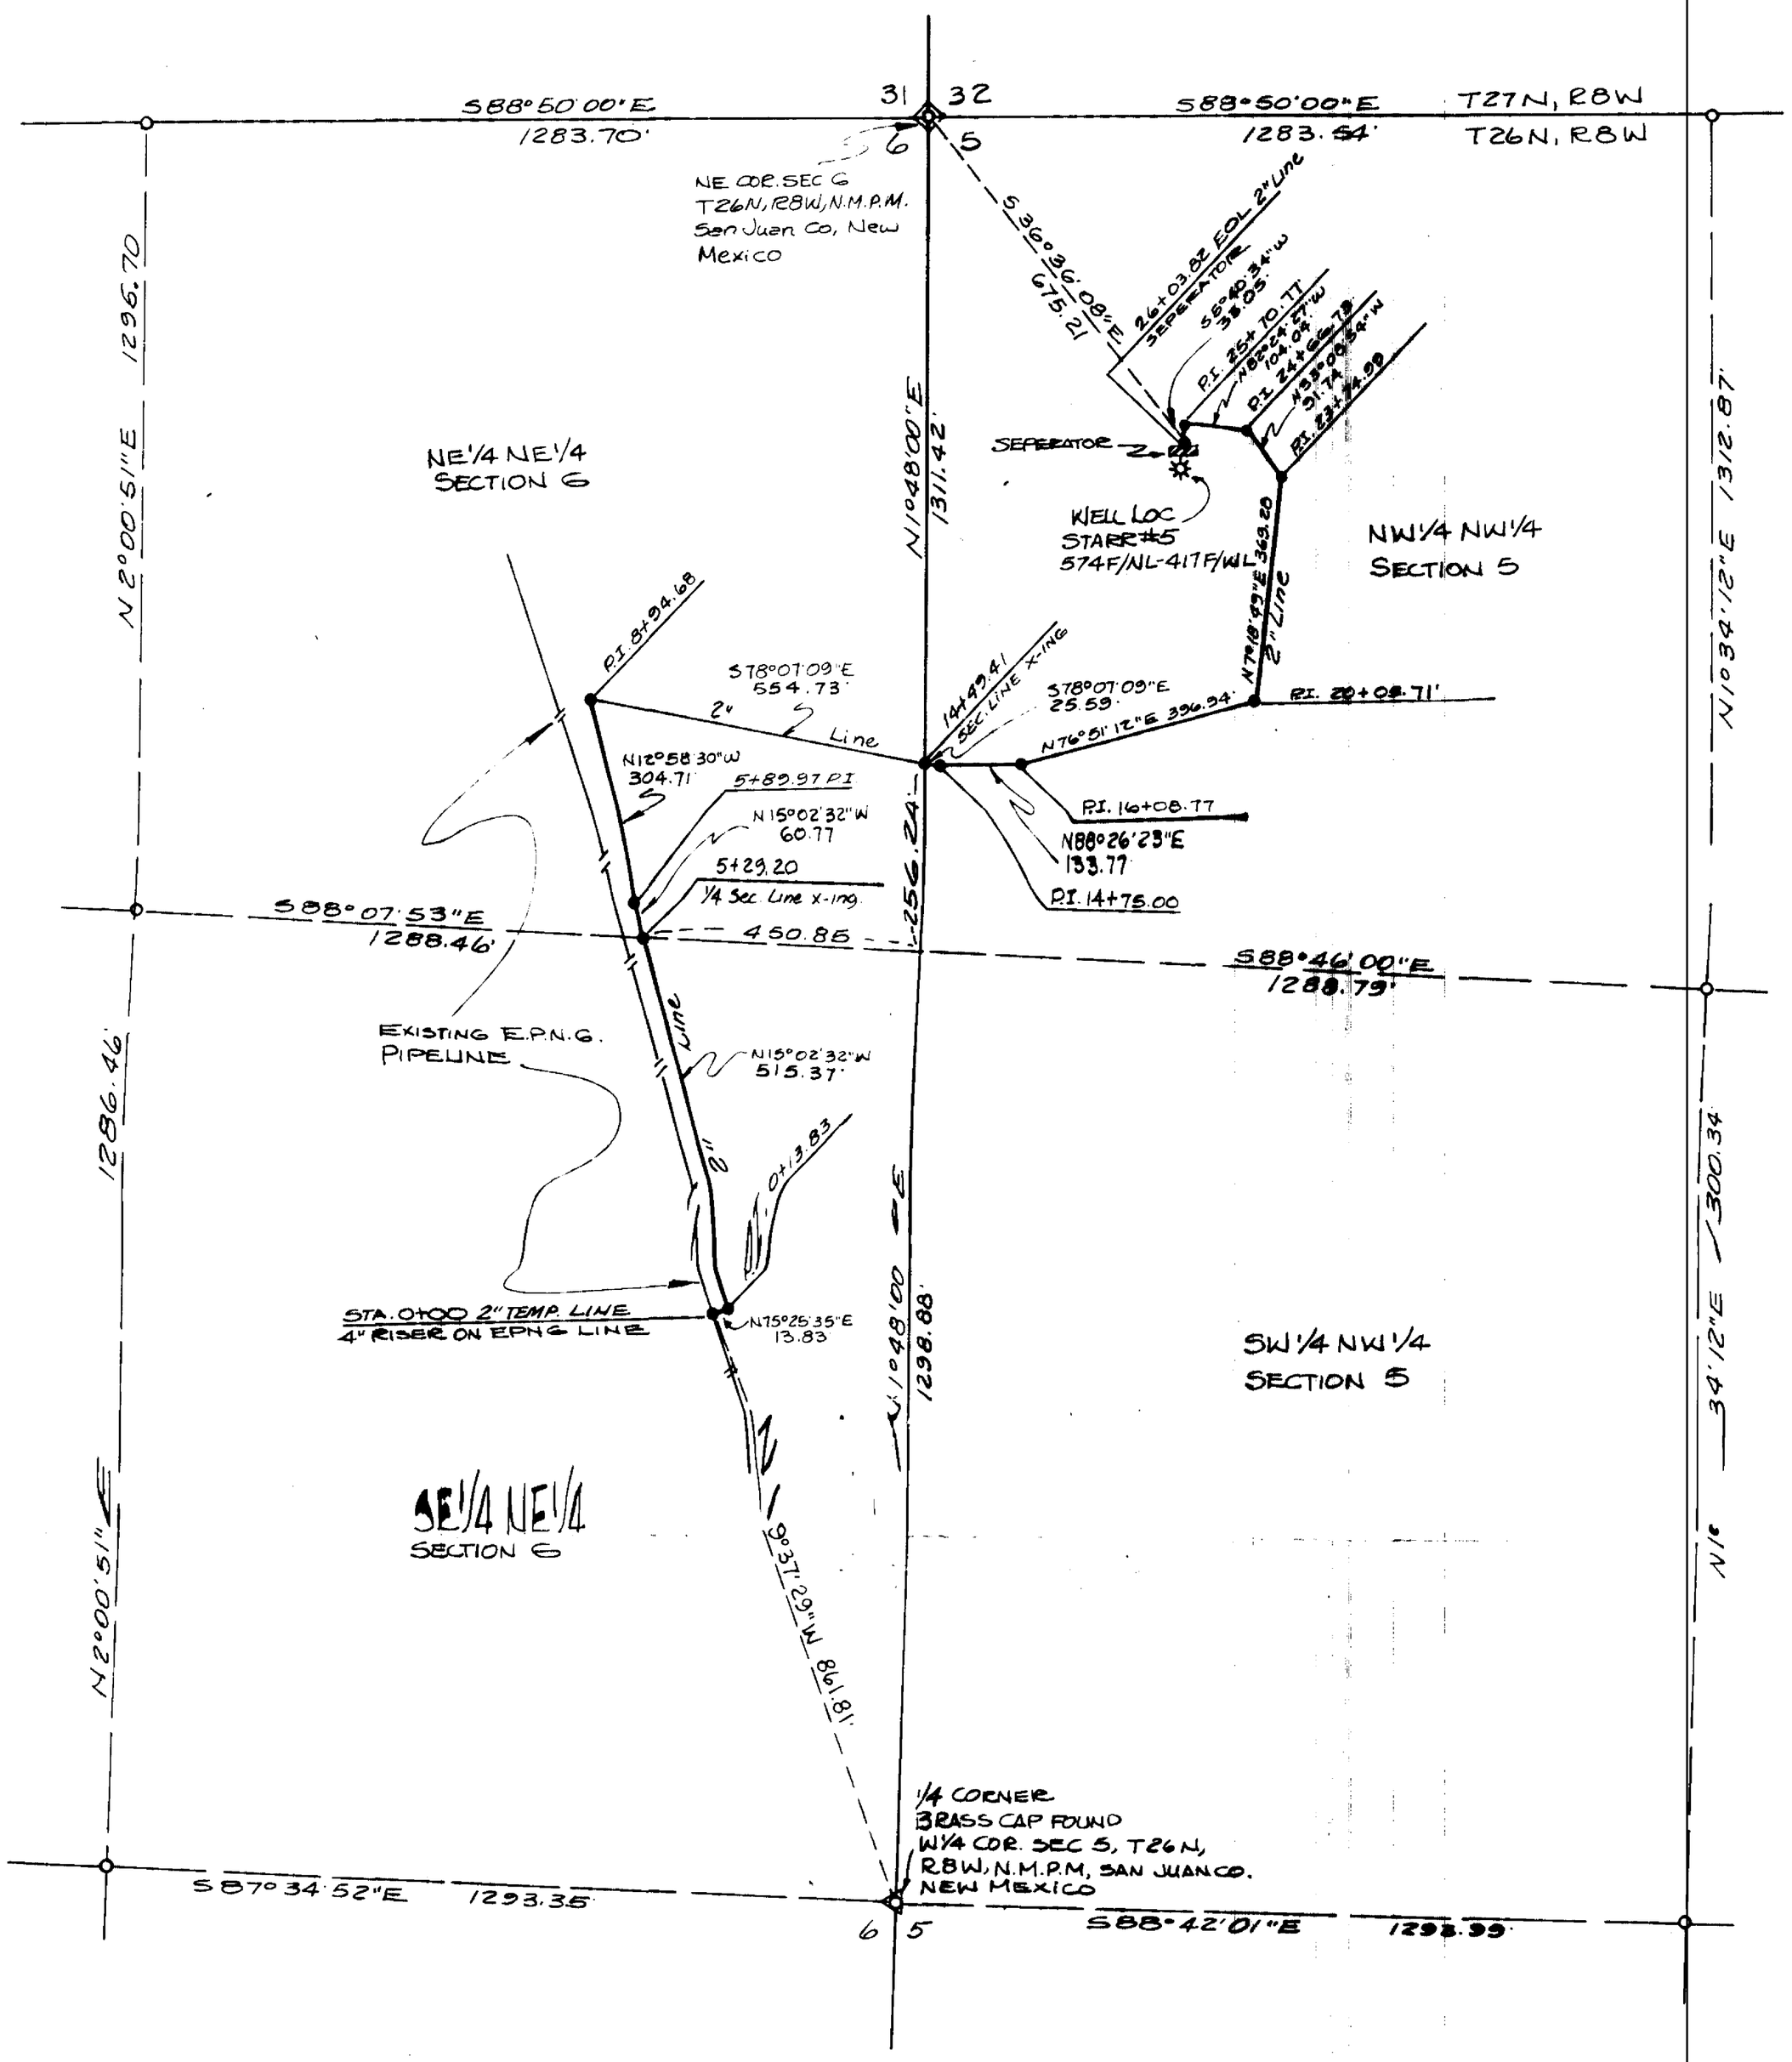

TEMPORARY "2" PIPELINE TO STARR Nº5
FOR
UNION TEXAS PETROLEUM CORP.
SITUATE IN THE NW1/4 OF SECTION 5 & IN THE NE1/4 OF SECTION 6, T26N, R8W, N.M.P.M. SAN JUAN COUNTY, NEW MEXICO.

DESCRIPTION:

THE CENTERLINE OF A PROPOSED TEMPORARY 2" ABOVE GROUND PIPELINE FROM AN EXISTING EL PASO NATURAL GAS PIPELINE TO STARR #5, SAID PIPELINE BEING SITUATE IN THE NORTHWEST QUARTER (NW1/4) OF SECTION 5, AND IN THE NORTHEAST QUARTER (NE1/4) OF SECTION 6, TOWNSHIP 26 NORTH, RANGE 8 WEST, N.M.P.M., SAN JUAN COUNTY, NEW MEXICO, AND BEING DESCRIBED AS FOLLOWS:

BEGINNING AT A POINT BEING STATION 0+00 ON EL PASO NATURAL GAS PIPELINE, SAID POINT BEING [illegible] FEET [illegible]"W FROM THE EAST QUARTER CORNER OF SAID SECTION 6;

THENCE: [illegible]'35"E ALONG SAID CENTERLINE, [illegible] FEET TO PI STATION [illegible];

THENCE: [illegible]'32"W ALONG SAID CENTERLINE, [illegible] FEET TO STATION [illegible] BEING A QUARTER SECTION LINE CROSSING;

THENCE: [illegible]'32"W ALONG SAID CENTERLINE, [illegible] FEET TO PI STATION [illegible];

THENCE: [illegible]'30"W ALONG SAID CENTERLINE, 304.71 FEET TO PI STATION [illegible];

THENCE: [illegible]'29"E ALONG SAID CENTERLINE, [illegible] FEET TO STATION [illegible] BEING A SECTION LINE CROSSING;

THENCE: [illegible]'34"E ALONG SAID CENTERLINE, [illegible] FEET TO PI STATION [illegible];

THENCE: [illegible]'23"E ALONG SAID CENTERLINE, 133.77 FEET TO PI STATION [illegible];

THENCE: [illegible]'12"E ALONG SAID CENTERLINE, 396.94 FEET TO PI STATION [illegible];

THENCE: [illegible]'49"E ALONG SAID CENTERLINE, [illegible] FEET TO PI STATION [illegible];

THENCE: [illegible]'54"W ALONG SAID CENTERLINE, 91.74 FEET TO PI STATION [illegible];

THENCE: [illegible]'2[illegible]"W ALONG SAID CENTERLINE, 104.04 FEET TO PI STATION [illegible];

THENCE: [illegible]'3[illegible]"W ALONG SAID CENTERLINE, [illegible] FEET TO STATION [illegible] THE END OF 2" TEMPORARY PIPELINE, SAID POINT BEING [illegible] FEET S36°3[illegible]'0[illegible]"E FROM THE NORTHWEST CORNER OF SECTION 5, TOWNSHIP 26 NORTH, RANGE 8 WEST.

SUBJECT TO ALL EASEMENTS OR RESERVATIONS OF RECORD OR IN EXISTENCE.

CERTIFICATION:

I, MICHAEL DALY, a Registered Professional Engineer & Land Surveyor in the State of New Mexico, Certify that this plat was prepared under my direct supervision from field notes of an actual field survey, and that the representations hereon are true and correct to the best of my knowledge and belief.

MICHAEL DALY
NEW MEXICO
5992
REGISTERED PROFESSIONAL ENGINEER
LAND SURVEYOR

Michael Daly
Michael Daly
Professional Engineer & Land Surveyor
New Mexico Registration Nº 5992