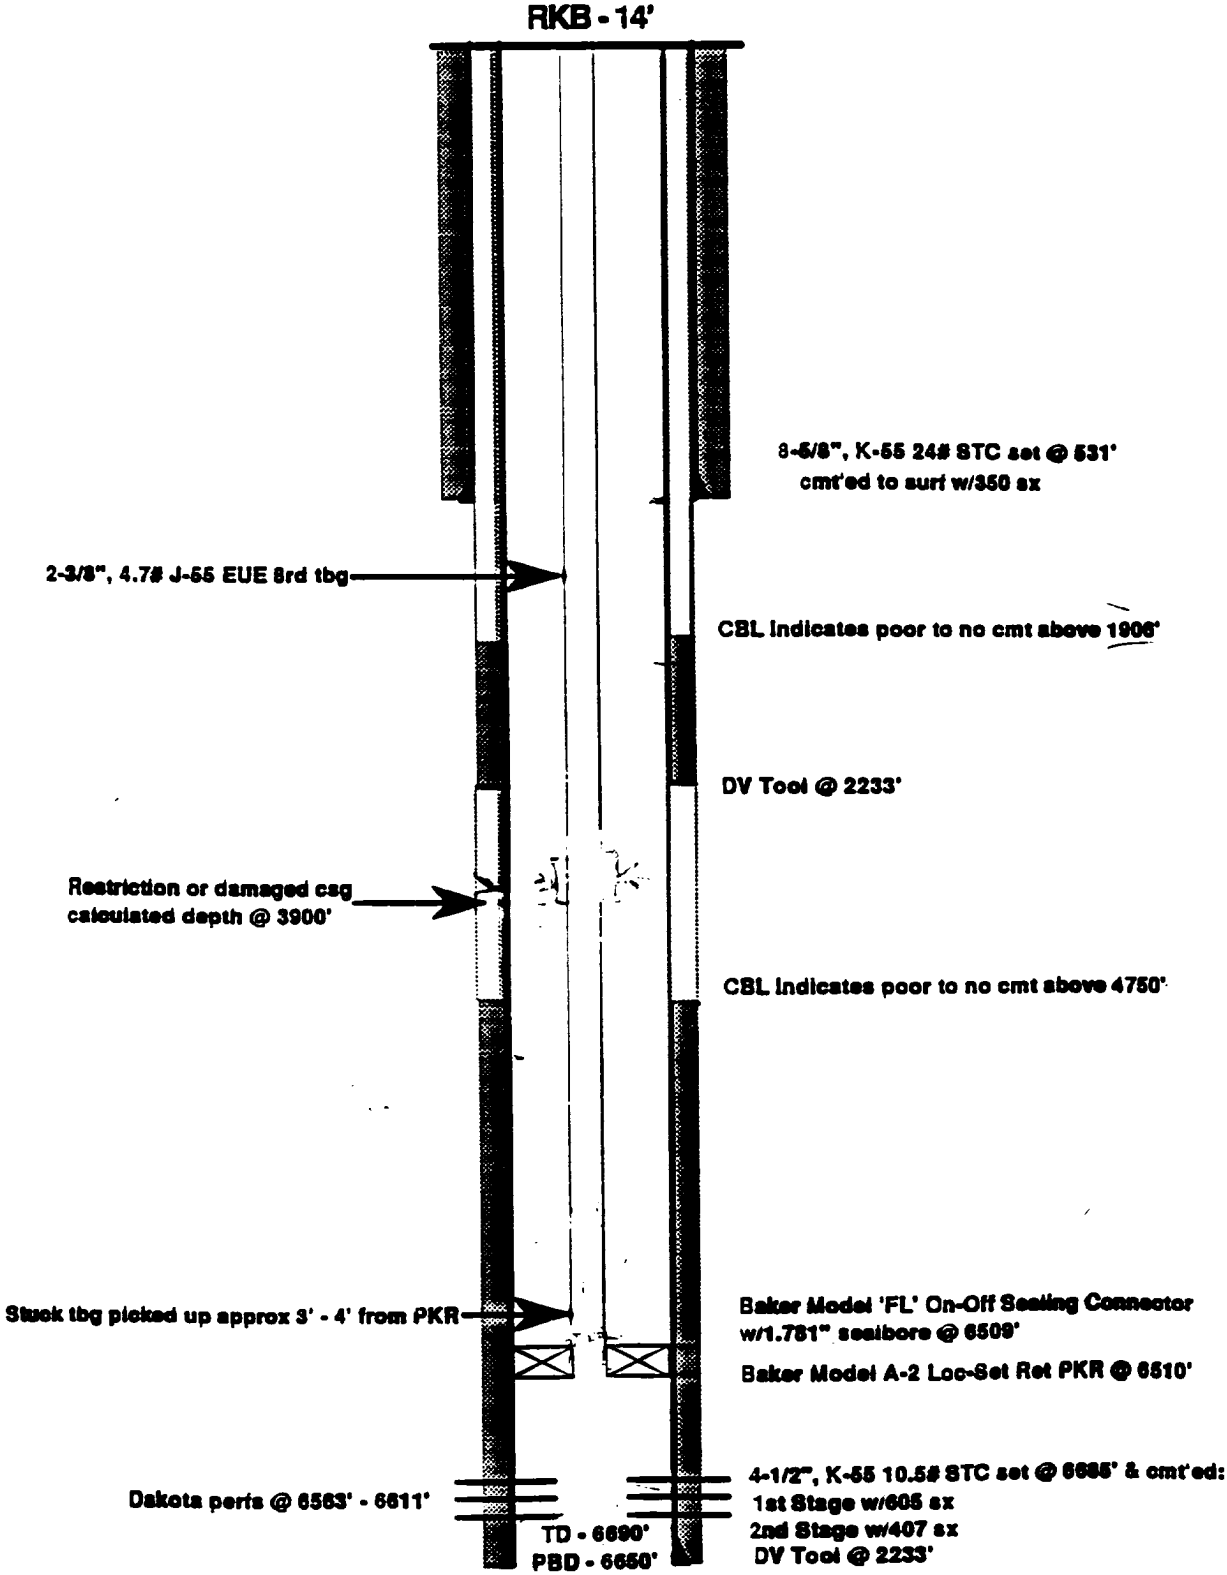Schlosser WN Federal #1-E
Present Wellbore Schematic